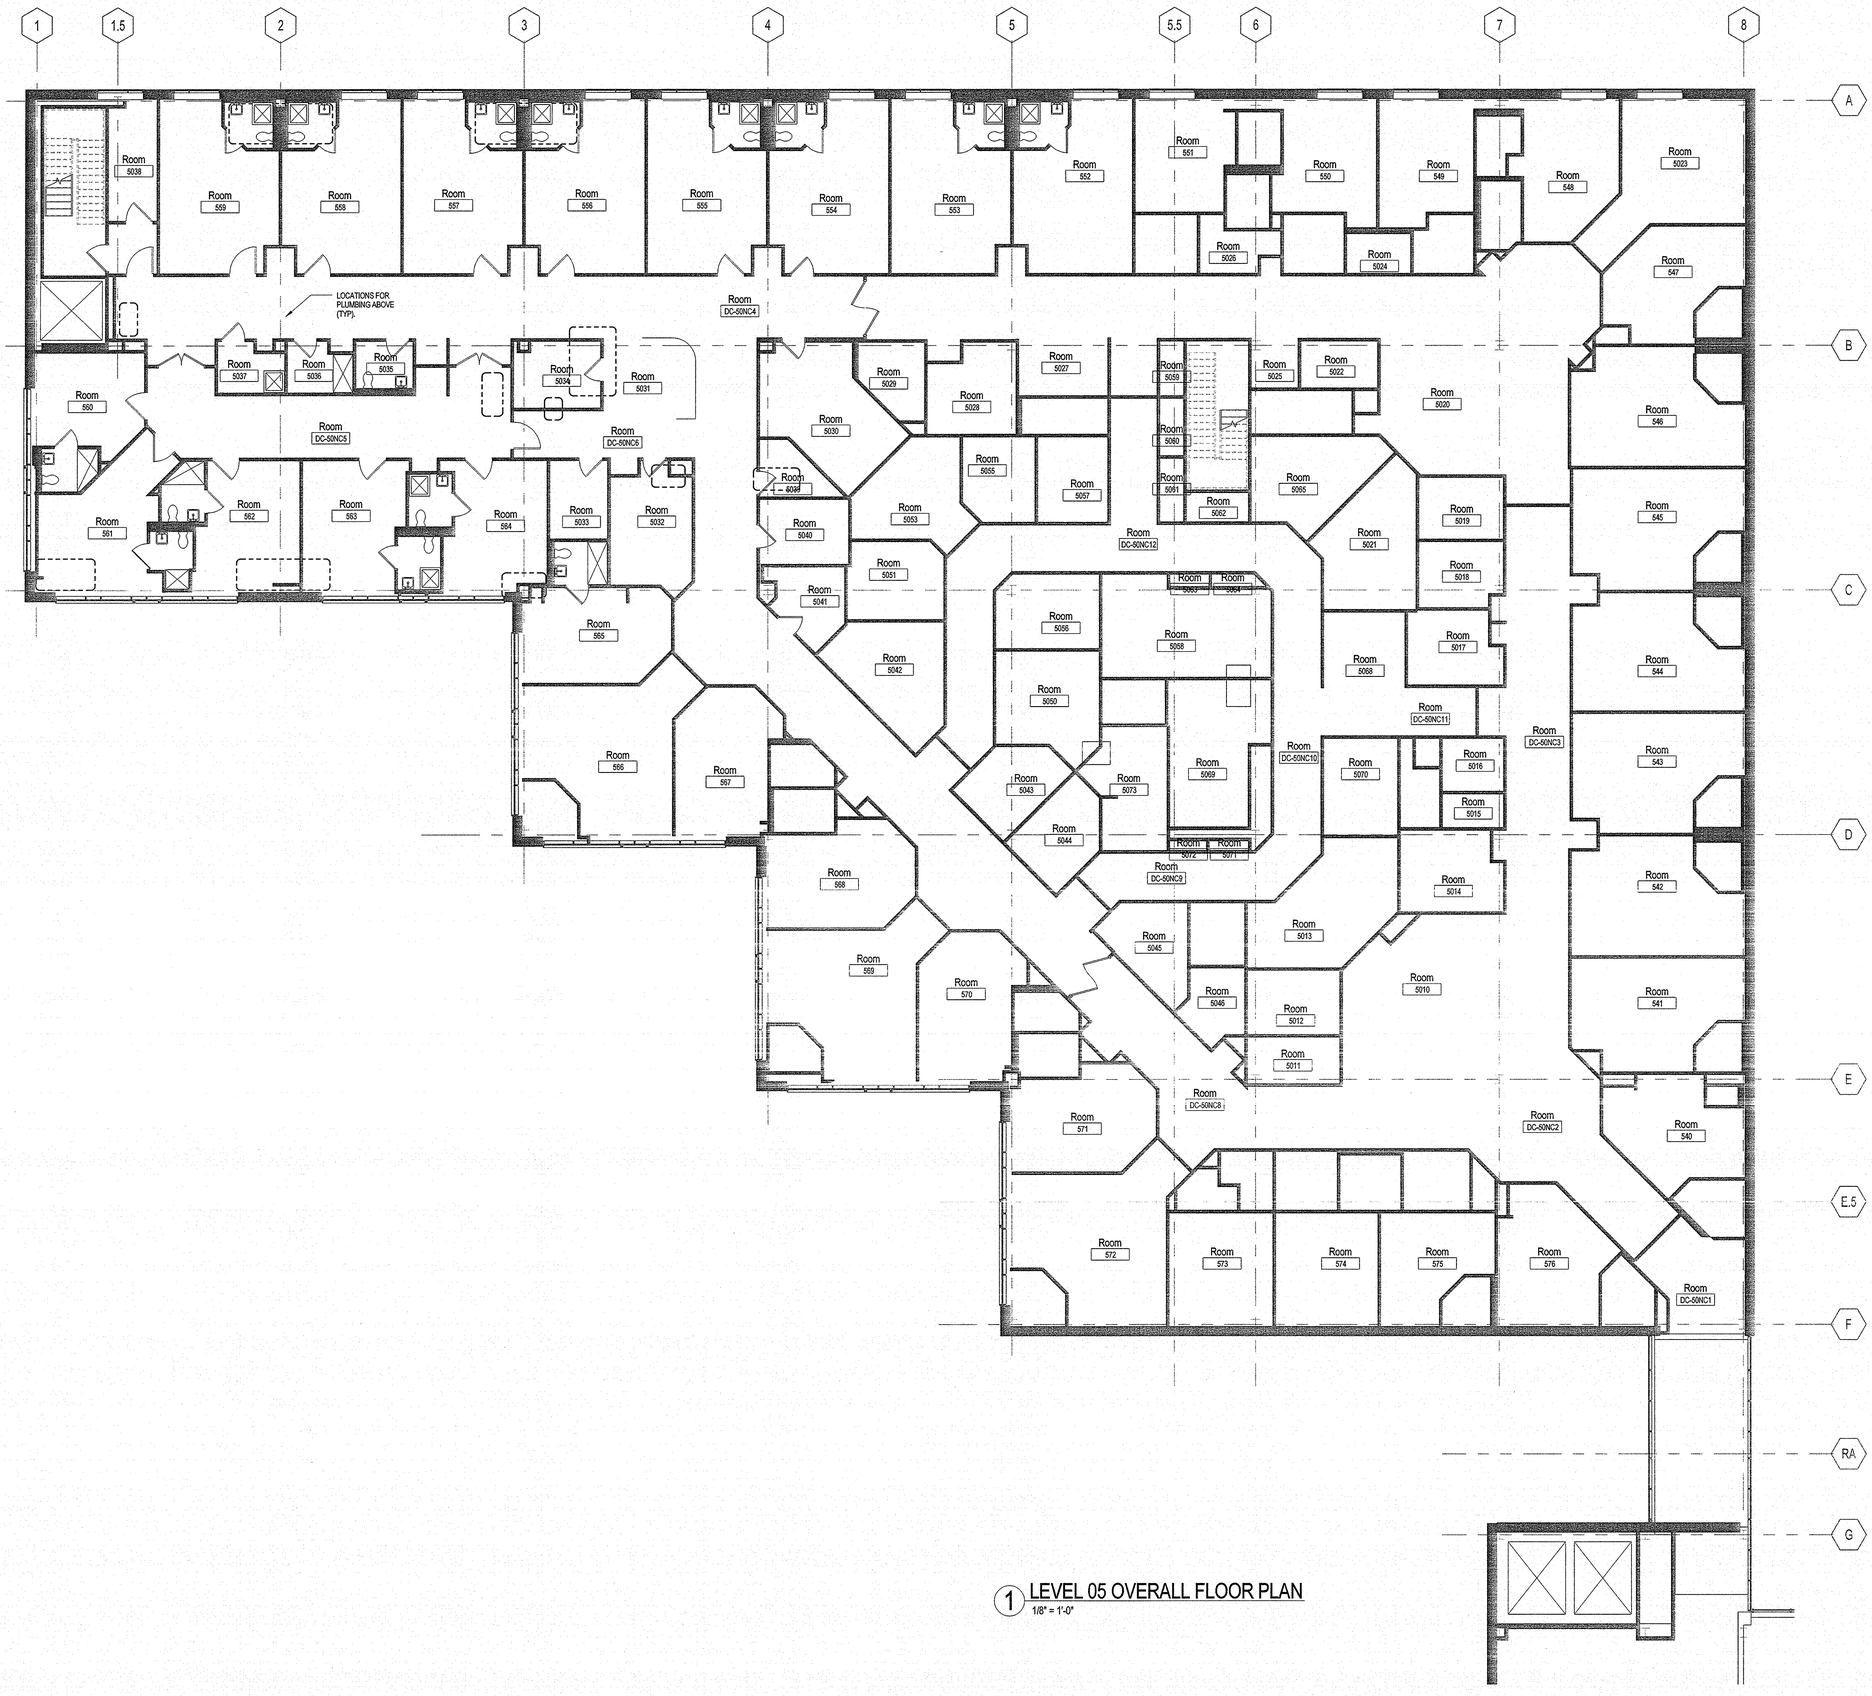

1 LEVEL 05 OVERALL FLOOR PLAN
1/8" = 1'-0"

PERKINS + WILL

Address 1
Address 2
Address 3
City, State ZIP
t 907.654.3210
f 012.345.6789
www.perkinswill.com

MMC - PICU

Maine Medical Center

22 Bramhall Street, Portland, ME 04102

MEP ENGINEER
AKF ENGINEERS
41 Farnsworth Street, 3rd Floor
Boston, MA 02210
t 617.737.1111
f 617.737.4311

LICENSED ARCHITECT
DENNIS L. KAISER
No. 27
STATE OF MAINE

Revisions

NO	ISSUE	DATE
	ISSUED FOR PERMIT	08/08/15

Sheet Information

Date	MAY 1, 2015
Job Number	152168.009
Drawn	Author
Checked	Checker
Approved	Approver

Title

LEVEL 05 OVERALL PLAN

Sheet

A02-05

Copyright © 2015 Perkins+Will

6/4/2015 5:53:22 PM
c:\temp\152168.009_MMC_PICU_kellmanj.rvt