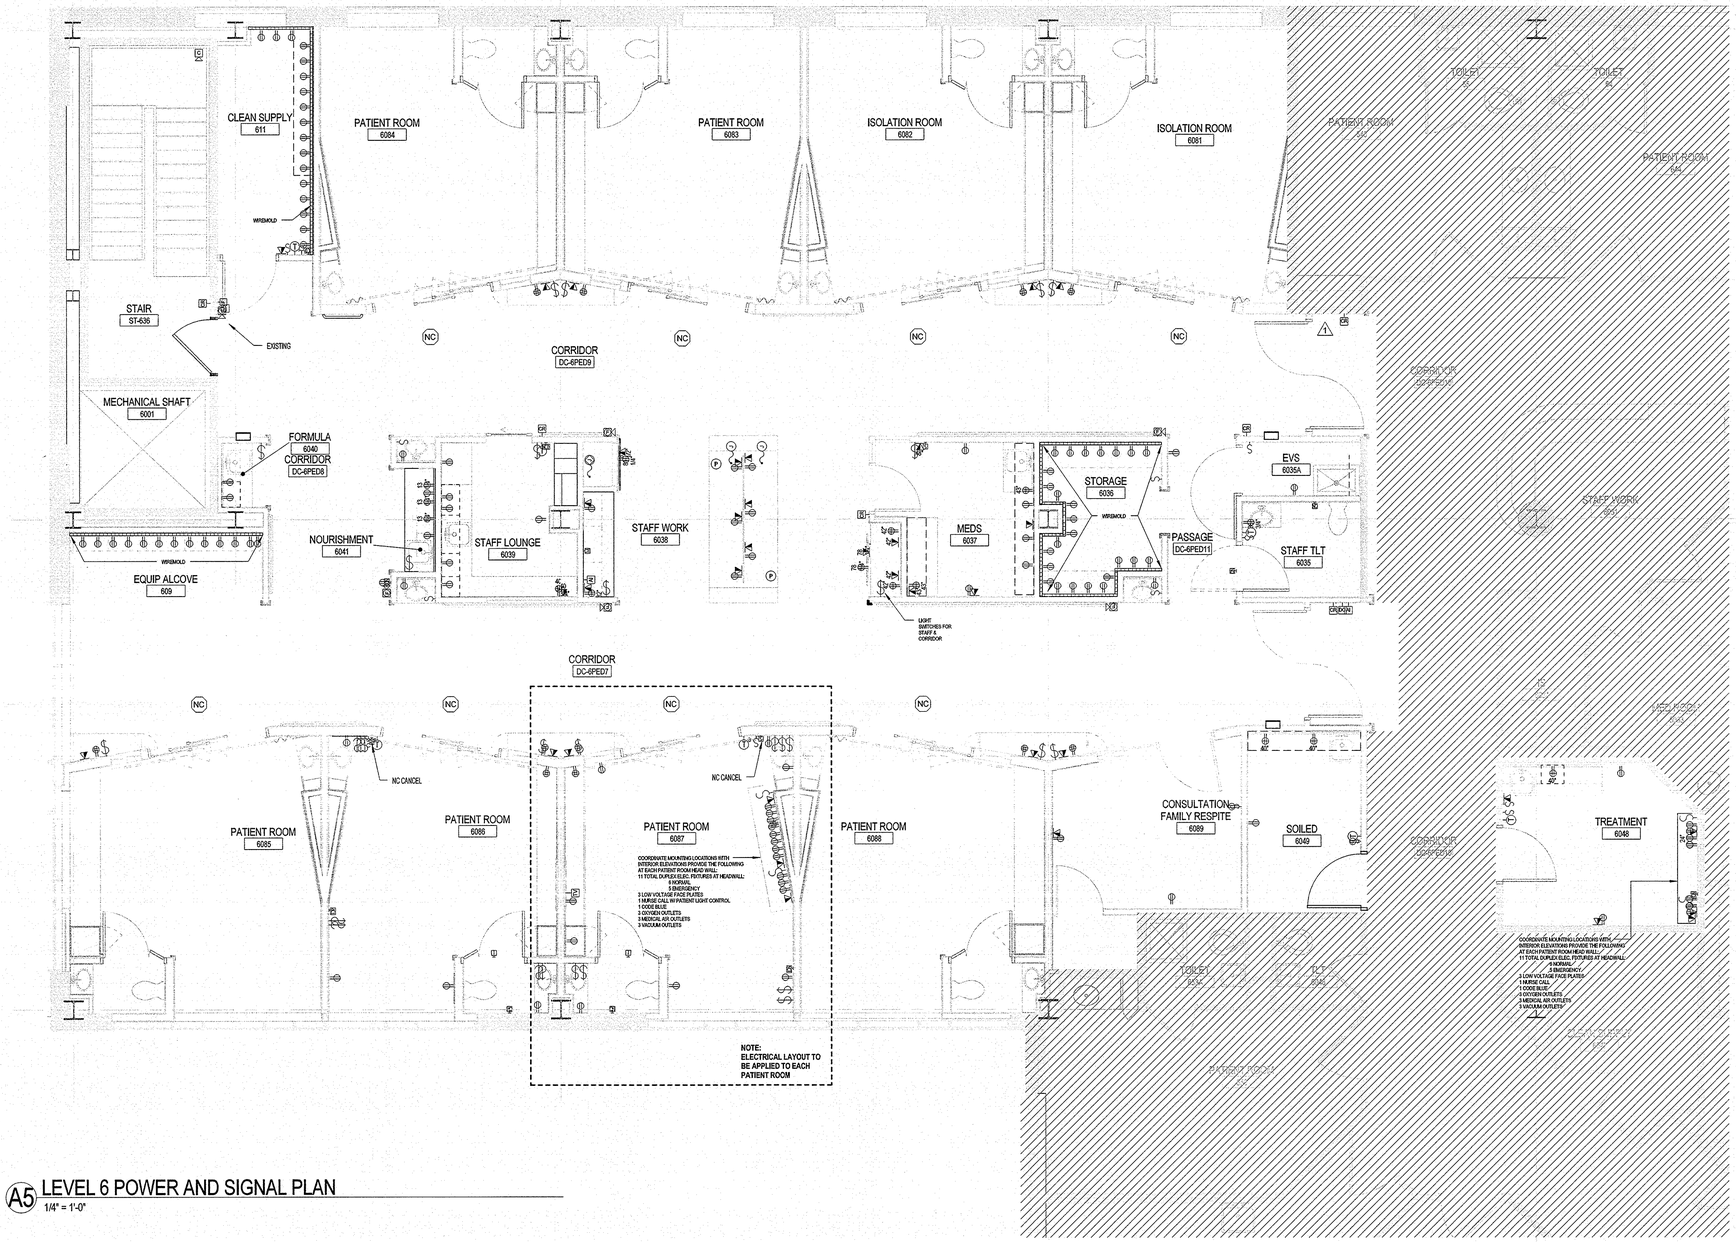

POWER & SIGNAL LEGEND

- AUTO OPERATOR
- LIGHT SWITCH
- (3) WAY SWITCH
- FLOOR POKE THRU
- DATA OUTLET
- AI PHONE
- CAMERA
- PANIC BUTTON
- ELECTRICAL OUTLET
- CARD READER
- WALL PHONE
- THERMO STAT
- FIRE ALARM
- KEYPAD
- ARMING BUTTON
- GLASS BREAK SENSOR
- DIRECTIONAL MOTION SENSOR
- 360 DEGREE MOTION SENSOR
- PUSH BUTTON
- VIDEO MONITOR AND INDUSTRIAL CLIENT PC
- TOP DOWN CAMERA
- CARD READER
- NURSE CALL
- NURSE CALL MASTER STATION
- NURSE CALL STAFF STATION
- NURSE CALL CEILING MOUNTED
- NURSE CALL CEILING MOUNTED
- NURSE CALL TV
- SPEAKER
- PANIC BUTTON
- WIREMOLD
- FLOOR MOUNTED JUNCTION BOX
- CEILING MOUNTED JUNCTION BOX
- WALL MOUNTED JUNCTION BOX
- SECURITY CAMERA

REFERENCE SHEET A00-12 TYPICAL MOUNTING HEIGHTS FOR ALL DEVICE MOUNTING HEIGHTS UNLESS NOTED OTHERWISE

A5 LEVEL 6 POWER AND SIGNAL PLAN

1/4" = 1'-0"

PERKINS + WILL

Address 1
Address 2
Address 3
City, State ZIP
t 987.654.3210
f 012.345.6789
www.perkinswill.com

MMC - PICU

Maine Medical Center

22 Bramhall Street, Portland, ME 04102

MEP ENGINEER

AKF ENGINEERS
41 Farnsworth Street, 3rd Floor
Boston, MA 02210
t 617.737.1111
f 617.737.4311

LICENSED ARCHITECT
DENNIS L. KAISER
No.2714
STATE OF MAINE

Revisions

	ISSUED FOR PERMIT	05/08/15
1	ADDENDUM NO. 1	05/22/15
NO	ISSUE	DATE

Sheet Information

Date	MAY 1, 2015
Job Number	152168.009
Drawn	Author
Checked	Checker
Approved	Approver

Title

LEVEL 06 - PICU - POWER AND SIGNAL PLAN

Sheet

A08-06

Copyright © 2015 Perkins+Will

6/4/2015 5:54:29 PM
c:\temp\152168.009_MMC_PICU_kellmanj.rvt