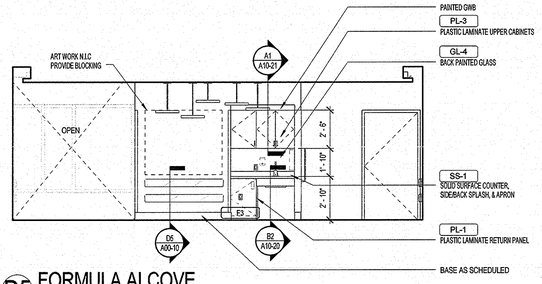

D5 FORMULA ALCOVE
1/4" = 1'-0"

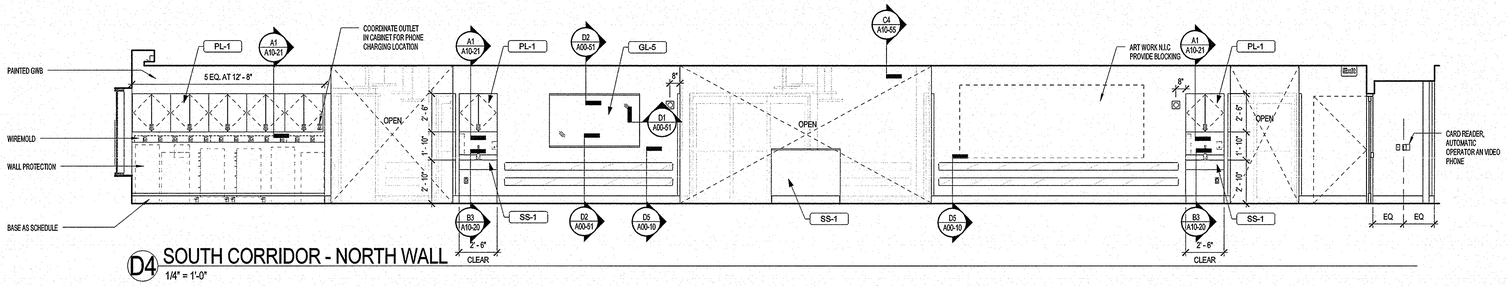

D4 SOUTH CORRIDOR - NORTH WALL
1/4" = 1'-0"

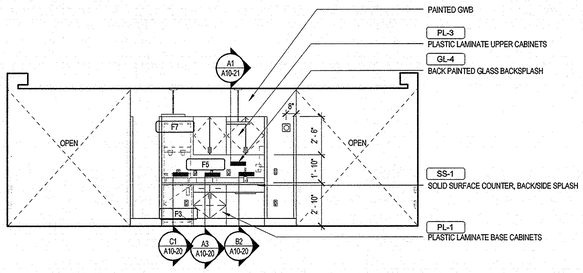

C5 NOURISHMENT - COUNTER
1/4" = 1'-0"

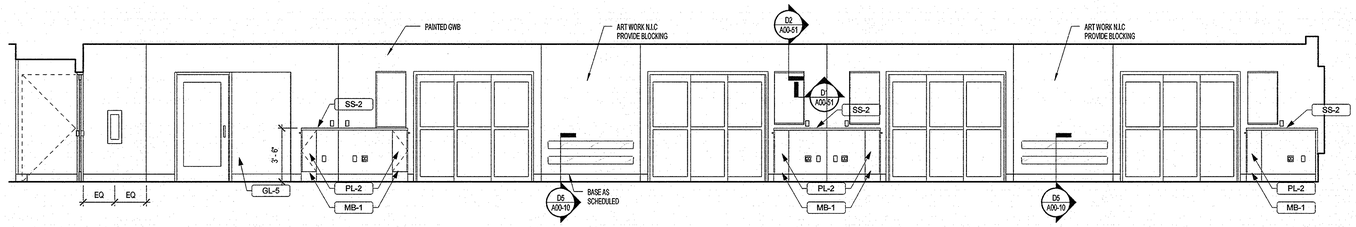

C4 SOUTH CORRIDOR - SOUTH WALL
1/4" = 1'-0"

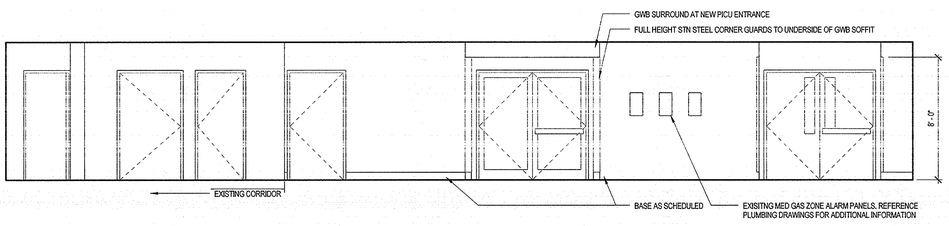

B5 CORRIDOR - WEST WALL
1/4" = 1'-0"

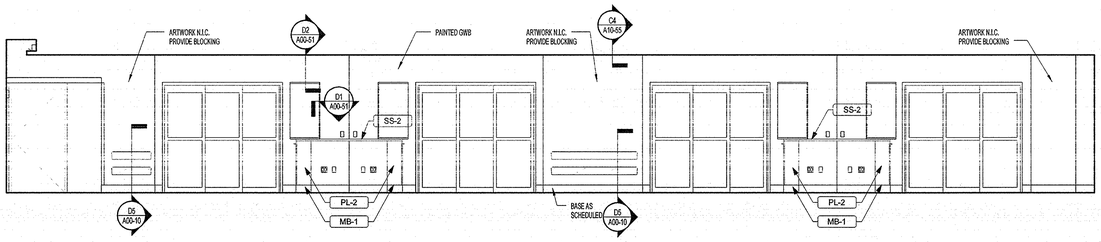

B3 NORTH CORRIDOR - NORTH WALL
1/4" = 1'-0"

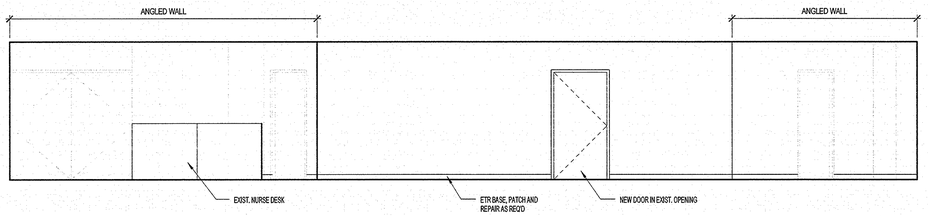

A5 CORRIDOR - EAST WALL
1/4" = 1'-0"

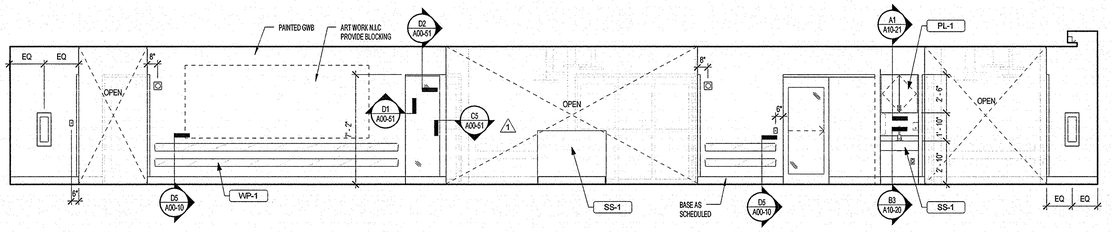

A3 NORTH CORRIDOR - SOUTH WALL
1/4" = 1'-0"

PERKINS
+ WILL

Address 1
Address 2
Address 3
City, State ZIP
t 987.654.3210
f 012.345.6789
www.perkinswill.com

MMC - PICU

Maine Medical Center

22 Bramhall Street, Portland, ME 04102

MEP ENGINEER

AKF ENGINEERS
41 Farnsworth Street, 3rd Floor
Boston, MA 02210
t 617.737.1111
f 617.737.4311

LICENSED ARCHITECT
DENNIS L. KAISER
No.2714
STATE OF MAINE

Revisions

	ISSUED FOR PERMIT	06/08/15
1	ADDENDUM NO. 1	05/22/15
NO	ISSUE	DATE

Sheet Information

Date	MAY 1, 2015
Job Number	152168.009
Drawn	Author
Checked	sc
Approved	Approver

Title

INTERIOR ELEVATIONS

Sheet

A10-10

Copyright © 2015 Perkins+Will

6/4/2015 5:55:51 PM
c:\temp\152168.009_MMC_PICU_kellmanj.rvt