WORK ASSOCAITED WITH INTERIOR FINISHES AND VENTING OF ROOM 103A TO BE PRICED AS AN ALTERNATE

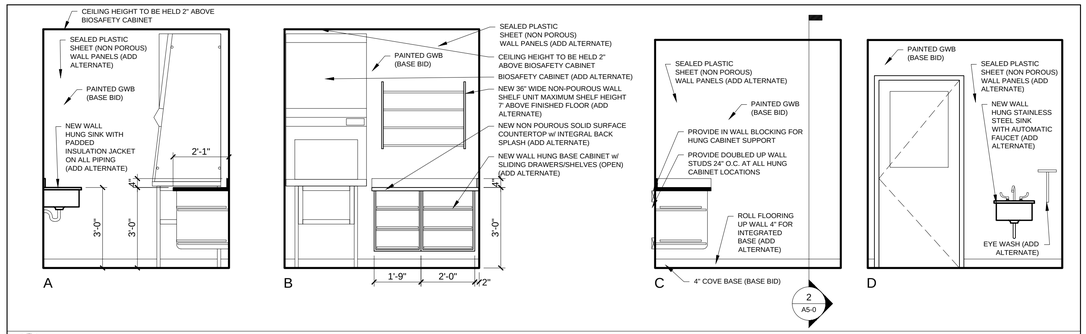

6 HAZARDOUS COMPOUNDING 103A - INTERIOR ELEVATIONS
3/8" = 1'-0"

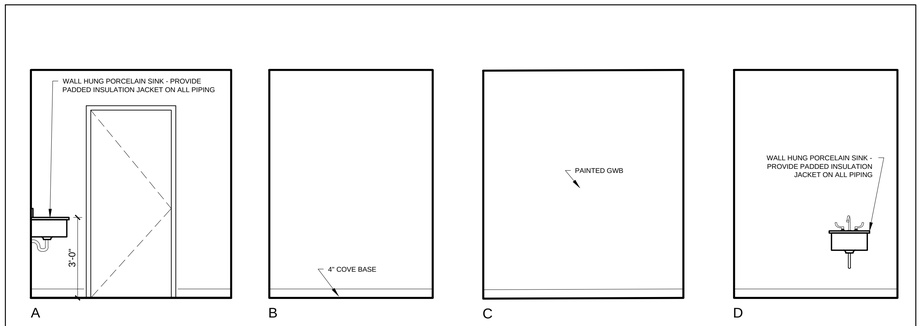

5 BREASTFEEDING 111 - INTERIOR ELEVATIONS
3/8" = 1'-0"

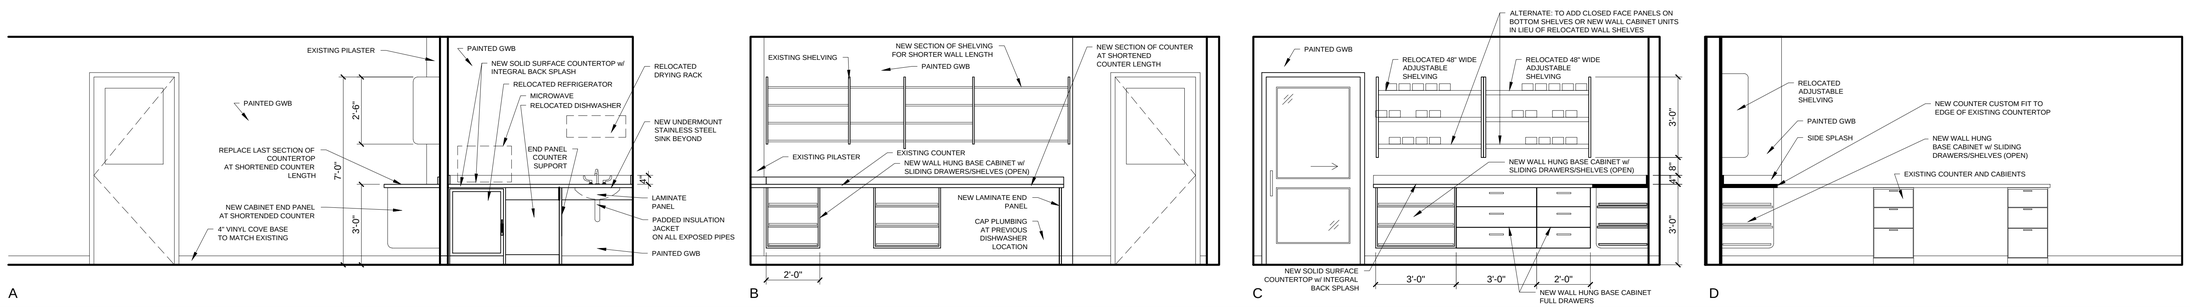

4 COMPOUNDING 103 - INTERIOR ELEVATIONS
3/8" = 1'-0"

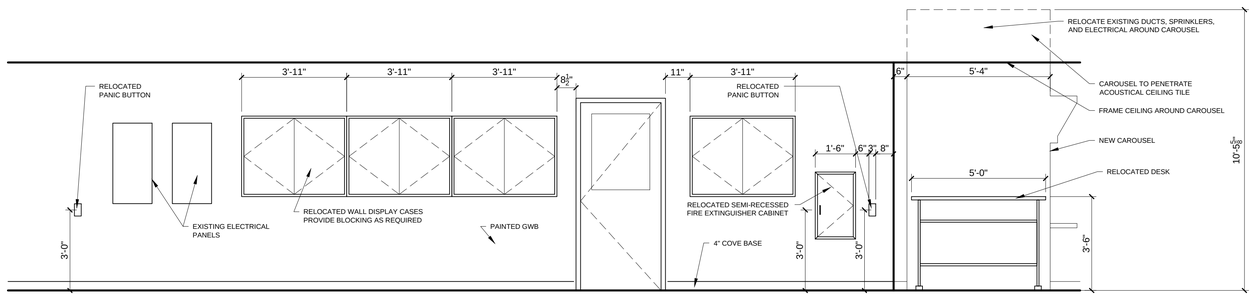

3 PHARMACY 101 (HALLWAY) - INTERIOR ELEVATIONS
3/8" = 1'-0"

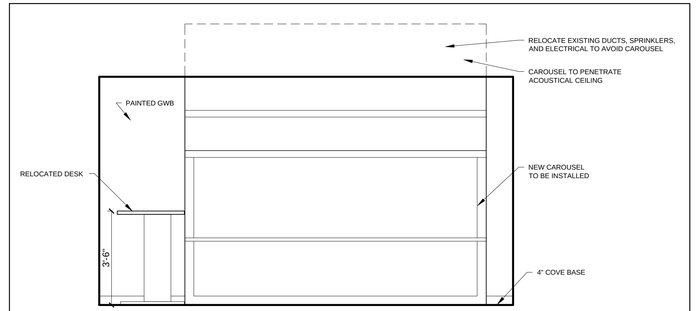

2 PHARMACY 101 - INTERIOR ELEVATIONS
3/8" = 1'-0"

NOTES:

1.) ALL BLOCKING TO BE FIRE TREATED WOOD

2.) PROVIDE IN-WALL BLOCKING FOR ALL WALL MOUNTED ELEMENTS: (CABINETS, COUNTERS, BRACKETS, ACCESSORIES, ETC)

3.) ALL CABINETRY TO BE HERMAN MILLER 'MILLCARE' HEALTHCARE COLLECTION TO MATCH EXISTING PHARMACY CABINTERY, UNLESS NOTED OTHERWISE

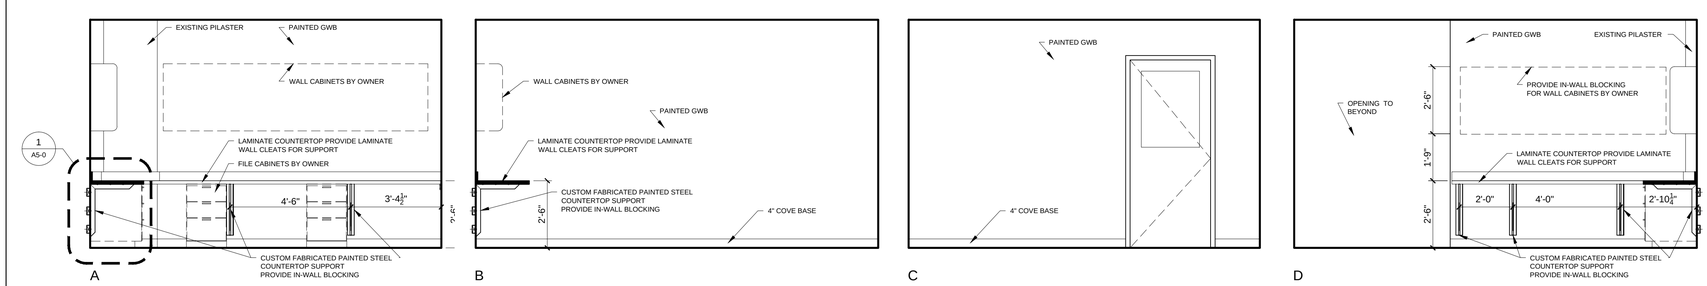

1 OFFICE 100 - INTERIOR ELEVATIONS
3/8" = 1'-0"

REGISTERED ARCHITECT RYAN J. SENATORE No. 3322 STATE OF MAINE

© 2015 RYAN SENATORE ARCHITECTURE

PHARMACY RENOVATIONS

MAINE MEDICAL CENTER
PORTLAND, MAINE

RSA
RYAN SENATORE ARCHITECTURE
565 CONGRESS STREET
PORTLAND, MAINE
207-650-6414
senatorearchitecture.com

CONSULTANTS:

REVISIONS:

DATE:	JULY 7, 2015
PROJECT No.	1509
DRAWN BY:	
CHECKED BY:	RJS
SCALE:	AS NOTED

SHEET TITLE:
INTERIOR ELEVATIONS

A4-0