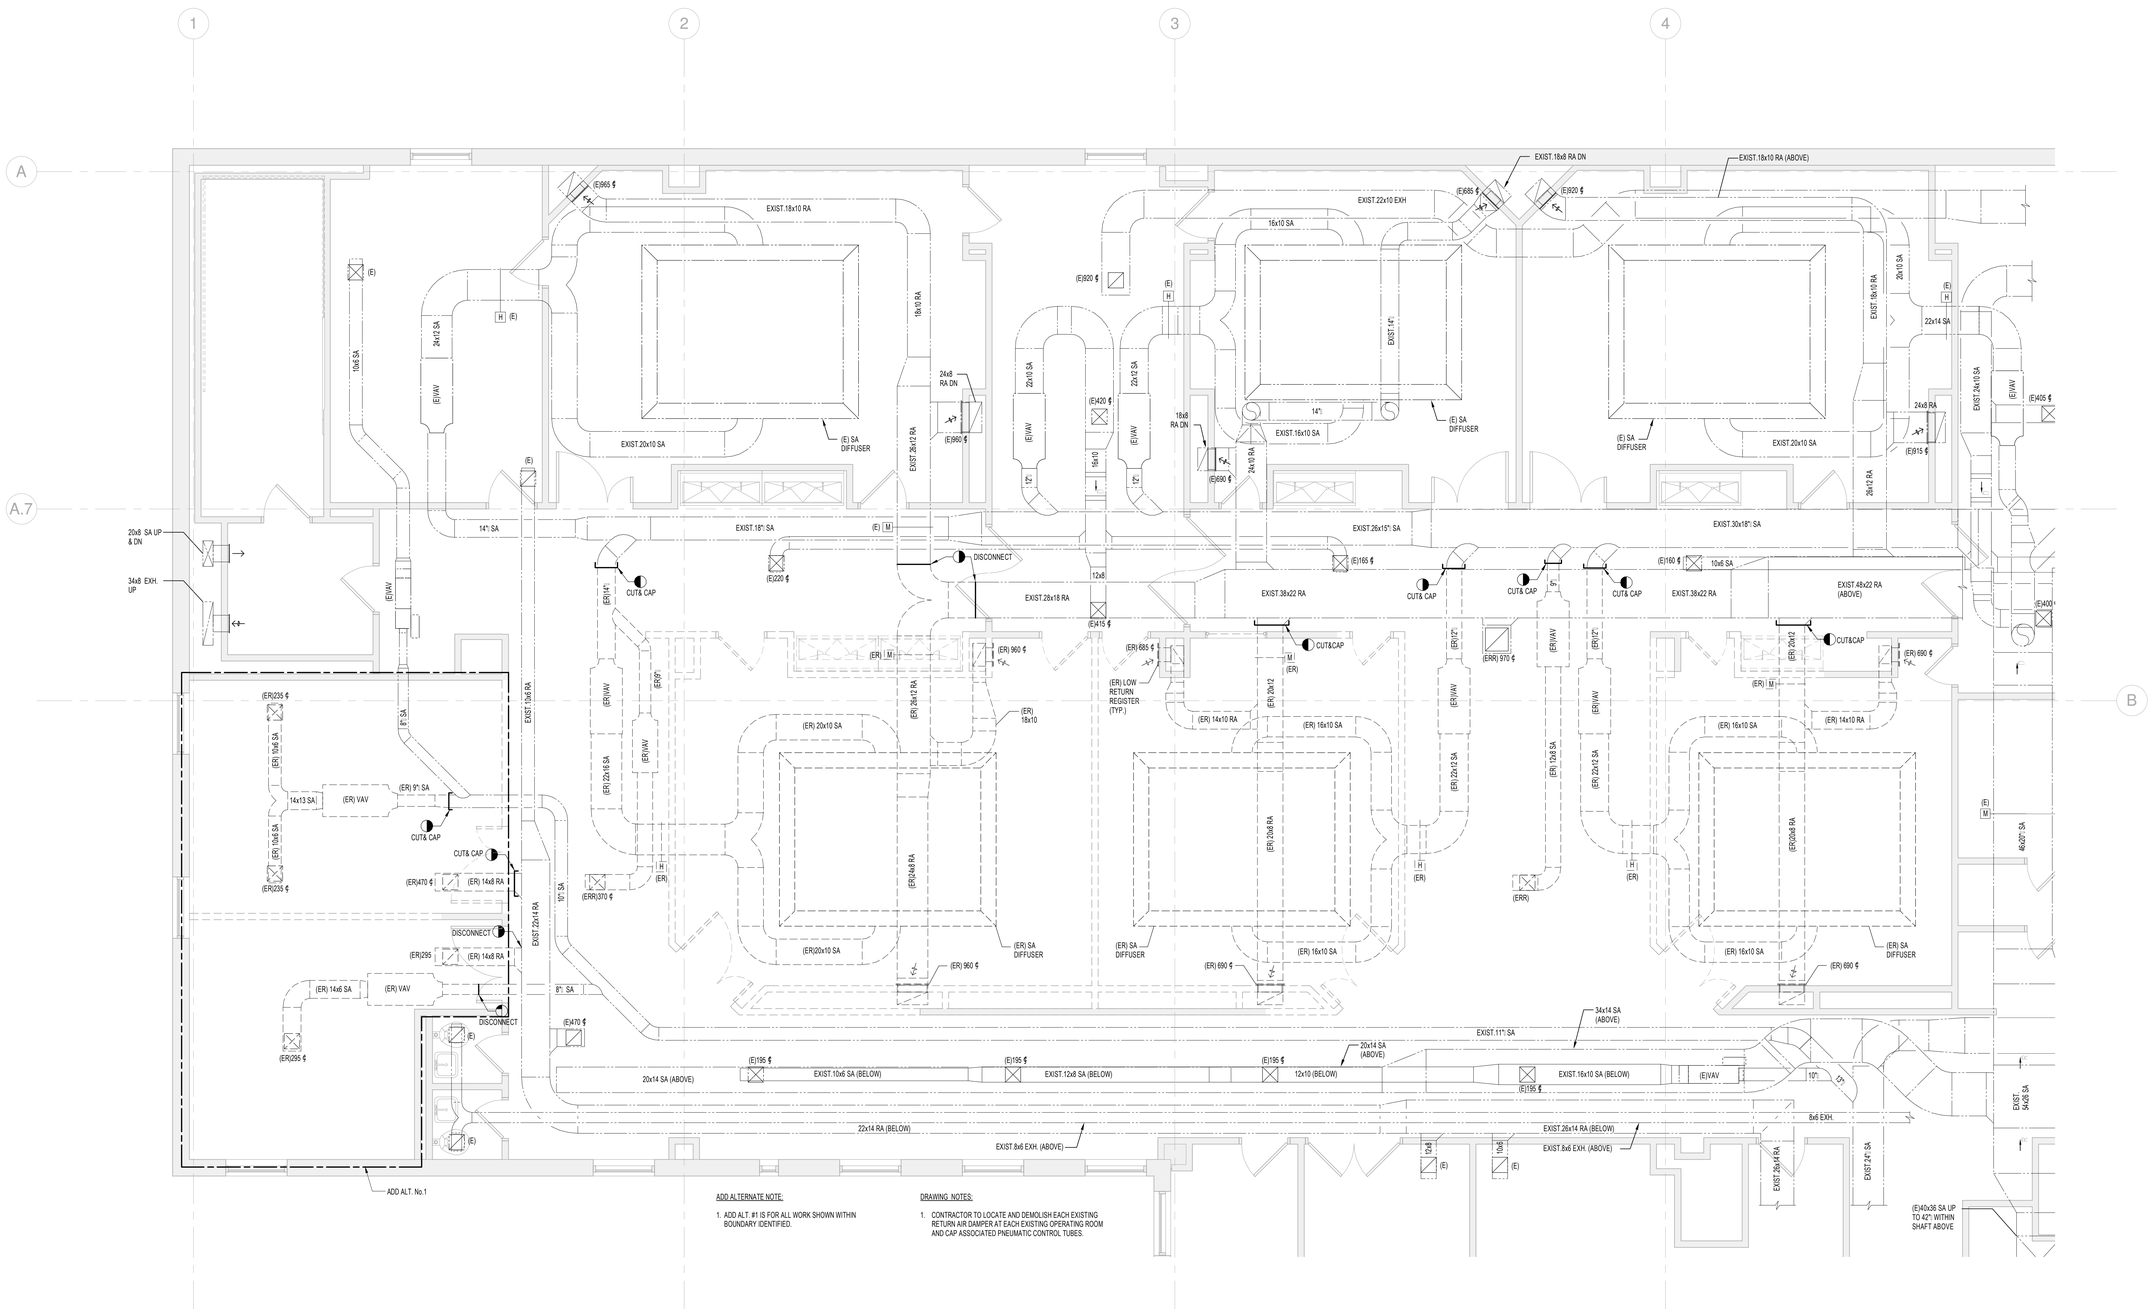

ADD ALTERNATE NOTE:

1. ADD ALT. #1 IS FOR ALL WORK SHOWN WITHIN BOUNDARY IDENTIFIED.

DRAWING NOTES:

1. CONTRACTOR TO LOCATE AND DEMOLISH EACH EXISTING RETURN AIR DAMPER AT EACH EXISTING OPERATING ROOM AND CAP ASSOCIATED PNEUMATIC CONTROL TUBES.

1 MECHANICAL BASEMENT DEMOLITION PLAN

SCALE: 1/4" = 1'-0"

PLAN NORTH

TRUE NORTH

PERKINS + WILL

225 Franklin St., Suite 1100
Boston, MA 02110
t 617.478.0300
f 617.478.0321
www.perkinswill.com

Maine Medical Center
MaineHealth

HYBRID OR & OR #6

22 Bramhall Street, Portland, Maine 04102

MEP ENGINEER

AKF GROUP, LLC

99 Bedford Street, 2nd Floor
Boston, MA 02111
t 617.737.1111
f 617.737.4311

STRUCTURAL ENGINEER

SIMPSON GUMPERTZ & HEGER

41 Seyon Street, Building 1, Suite 500
Waltham, MA 02453
t 781.907.9000
f 781.907.9009

D C A B

STATE OF MAINE DAVID R. TOBIAS No. 11566 LICENSED PROFESSIONAL ENGINEER

Revisions

NO	ISSUE	DATE
	ISSUED FOR PERMIT	08.21.2015

Sheet Information

Date	JULY 31, 2015
Job #	B150155-000
Drawn	TU
Checked	DPR
Approved	DPR

Title

MECHANICAL BASEMENT DUCTWORK DEMOLITION PLAN

Sheet

M01-0B

Copyright © 2014 Perkins+Will

8/21/2015 1:02:34 PM
C:\Revit Local Files\B150155-000 - MMC NEW HYBRID OR - MEP14_Central_tuastin.rvt