




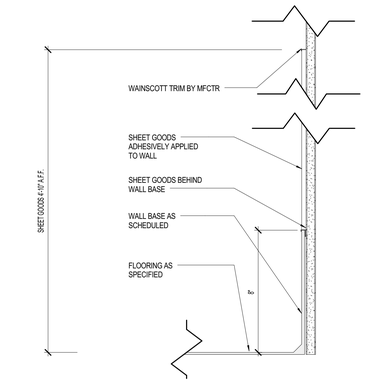


2 WALL PROTECTION - PARTIAL HT SHEET
3" = 1'-0"

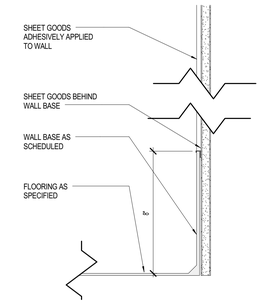

1 WALL PROTECTION - FULL-HEIGHT
3" = 1'-0"

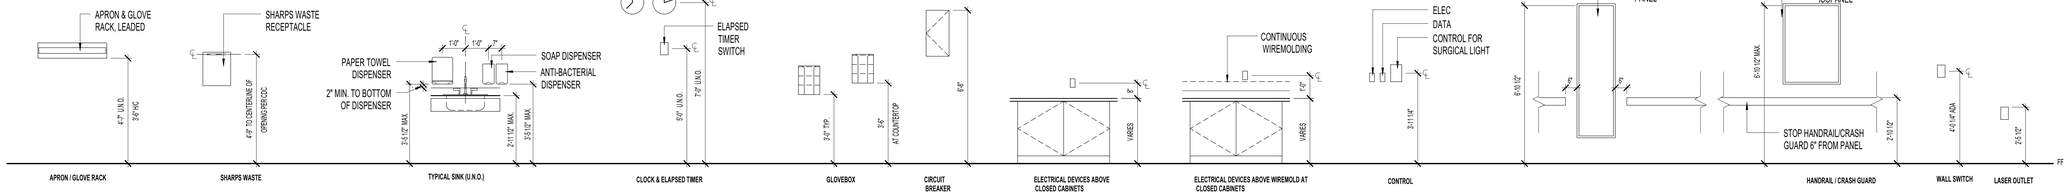

MEDICAL AND LABORATORY EQUIPMENT / FIXTURE MOUNTING HEIGHT

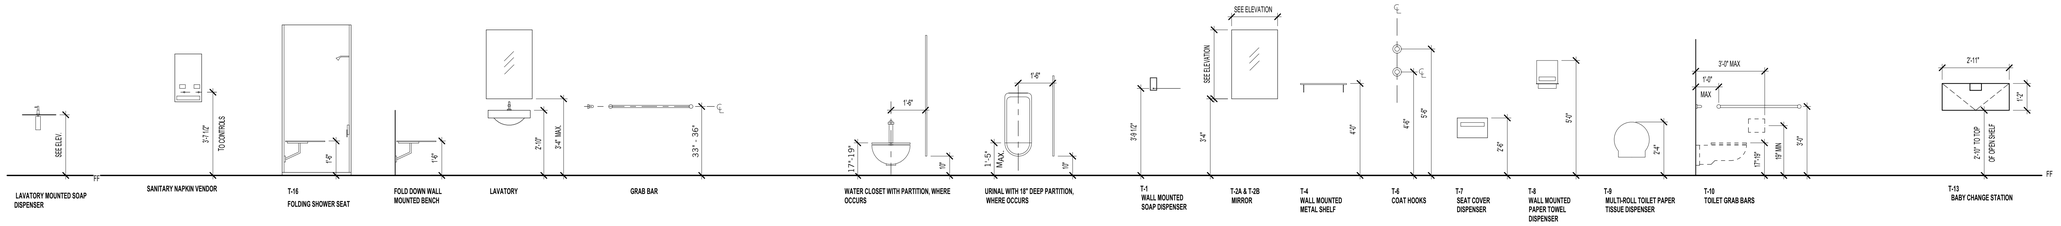

SHOWER / RESTROOM FIXTURE ADA MOUNTING HEIGHT


THE DIAGRAMS ARE GUIDELINES FOR THE PROPER MOUNTING HEIGHTS OF EQUIPMENT AND PLUMBING FIXTURES. THE ITEMS SHOWN ARE LOCATED FOR ACCESSIBILITY, SAFETY AND CONFORMANCE WITH APPLICABLE CODES AND STANDARDS. IN NO CASE SHALL THIS INFORMATION SUPERSEDE REQUIREMENTS OF APPLICABLE CODES, STANDARDS OR AUTHORITIES, IF A CONFLICT IS FOUND.

1. IF FIELD CONDITIONS CREATE CONFLICTS WITH THE REQUIRED MOUNTING HEIGHTS, NOTIFY ARCHITECT PRIOR TO INSTALLATION.


2. ALL OUTLETS, CABINETS, SWITCHES, ALARMS AND SIGNALS NOT DIMENSIONED ON DRAWINGS SHALL BE COORDINATED WITH ARCHITECT PRIOR TO INSTALLATION.

3. ALL ITEMS SHALL ALIGN HORIZONTALLY AND VERTICALLY IF MORE THAN ONE ITEM IS LOCATED ON A WALL, U.N.O.


4. THE DIAGRAMS ON THIS SHEET ARE TO ESTABLISH GUIDELINES FOR THE LOCATION OF DEVICES GENERALLY THROUGHOUT THE PROJECT. THESE DIMENSIONS SHALL BE TYPICAL UNLESS NOTED OTHERWISE ON DRAWINGS FOR SPECIFIC LOCATIONS.

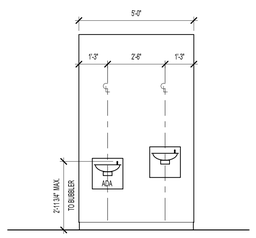


DRINKING FOUNTAIN

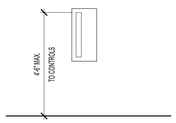

FIRE EXTINGUISHER CABINET AND FIRE HOSE CABINET

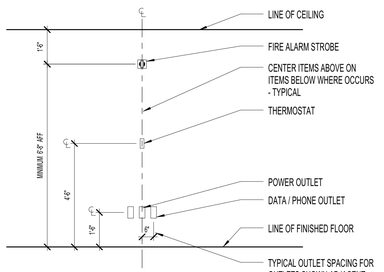

ELEVATION / STACKING DEVICES

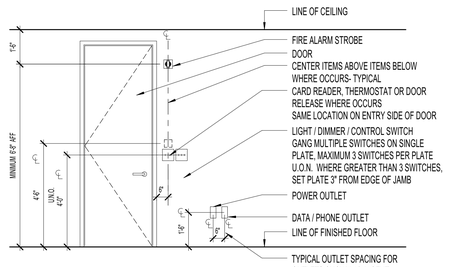

NOTE: DO NOT LOCATE THERMOSTAT OVER DIMMERS RELEASING HEAT

ELEVATION @ TYPICAL DOOR

PERKINS + WILL

225 Franklin St., Suite 1100
Boston, MA 02110
t 617.478.0300
f 617.478.0321
www.perkinswill.com

Maine Medical Center
MaineHealth

HYBRID OR & OR #6

22 Bramhall Street, Portland, Maine 04102

MEP ENGINEER

AKF ENGINEERS

41 Farnsworth Street, 3rd Floor
Boston, MA 02210
t 617.737.1111
f 617.737.4311

STRUCTURAL ENGINEER

SIMPSON GUMPERTZ & HEGER

41 Seyon Street, Building 1, Suite 500
Waltham, MA 02453
t 781.907.9000
f 781.907.9009

Reviewed for Code Compliance
Inspections Division
Approved with Conditions
Date: 10/16/15

LICENSED ARCHITECT
DENNIS L. KAISER
No.2714
STATE OF MAINE

Revisions

	ISSUED FOR PERMIT	08.21.2015
	ISSUED FOR BID	07.31.2015
NO	ISSUE	DATE

Sheet Information

Date	AUGUST 21, 2015
Job #	152168.023
Drawn	Author
Checked	Checker
Approved	Approver

Title

TYPICAL MOUNTING HEIGHTS

Sheet

A00-02

Copyright © 2015 Perkins+Will

8/24/2015 1:37:31 PM
c:\temp\MMC_NEW_HYBRID_OR_alisan.estevez@perkinswill.com.rvt