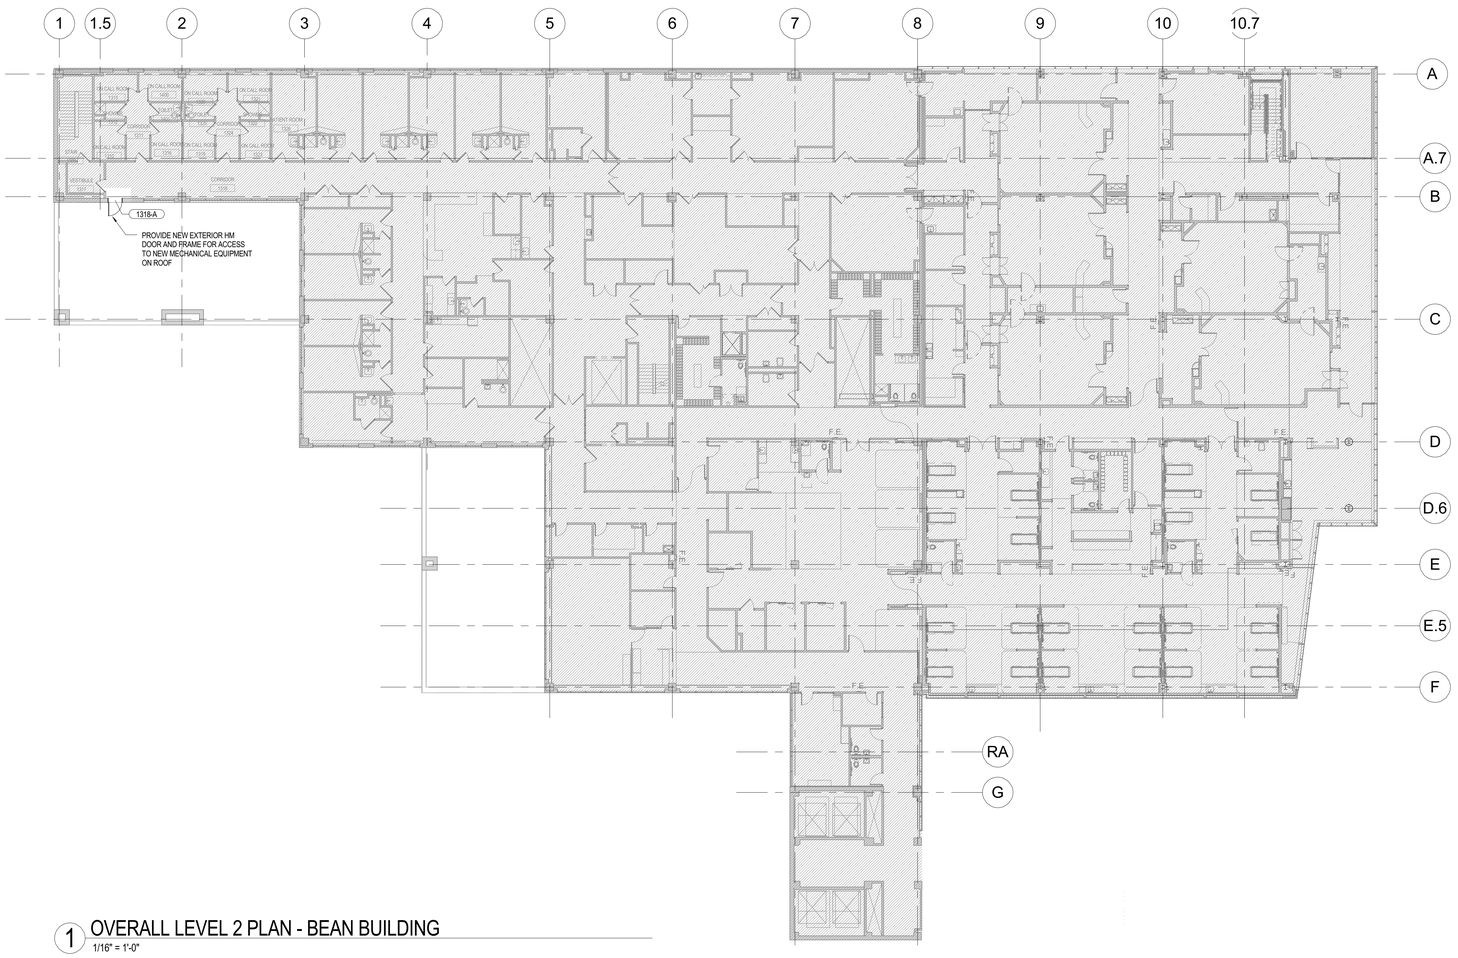


1 OVERALL LEVEL 2 PLAN - BEAN BUILDING
1/16" = 1'-0"

PERKINS + WILL

225 Franklin St., Suite 1100
Boston, MA 02110
t 617.478.0300
f 617.478.0321
www.perkinswill.com

Maine Medical Center
MaineHealth

HYBRID OR & OR #6

22 Bramhall Street, Portland, Maine 04102

MEP ENGINEER

AKF ENGINEERS

41 Farnsworth Street, 3rd Floor
Boston, MA 02210
t 617.737.1111
f 617.737.4311

STRUCTURAL ENGINEER

SIMPSON GUMPERTZ & HEGER

41 Seyon Street, Building 1, Suite 500
Waltham, MA 02453
t 781.907.9000
f 781.907.9009

Reviewed for Code Compliance
Planning & Urban Development Division
Approved with Conditions
Date: 10/16/15

D C A B

LICENSED ARCHITECT DENNIS L. KAISER No.2716 STATE OF MAINE

Revisions

NO	ISSUE	DATE
	ISSUED FOR PERMIT	08.21.2015
	ISSUED FOR BID	07.31.2015

Sheet Information

Date	AUGUST 21, 2015
Job #	152168.023
Drawn	Author
Checked	Checker
Approved	Approver

Title

OVERALL LEVEL 2 PLAN

Sheet

A01-02

Copyright © 2015 Perkins+Will

8/24/2015 1:38:38 PM
c:\temp\MMC_NEW_HYBRID_OR_allesan.esteves@perkinswill.com.rvt