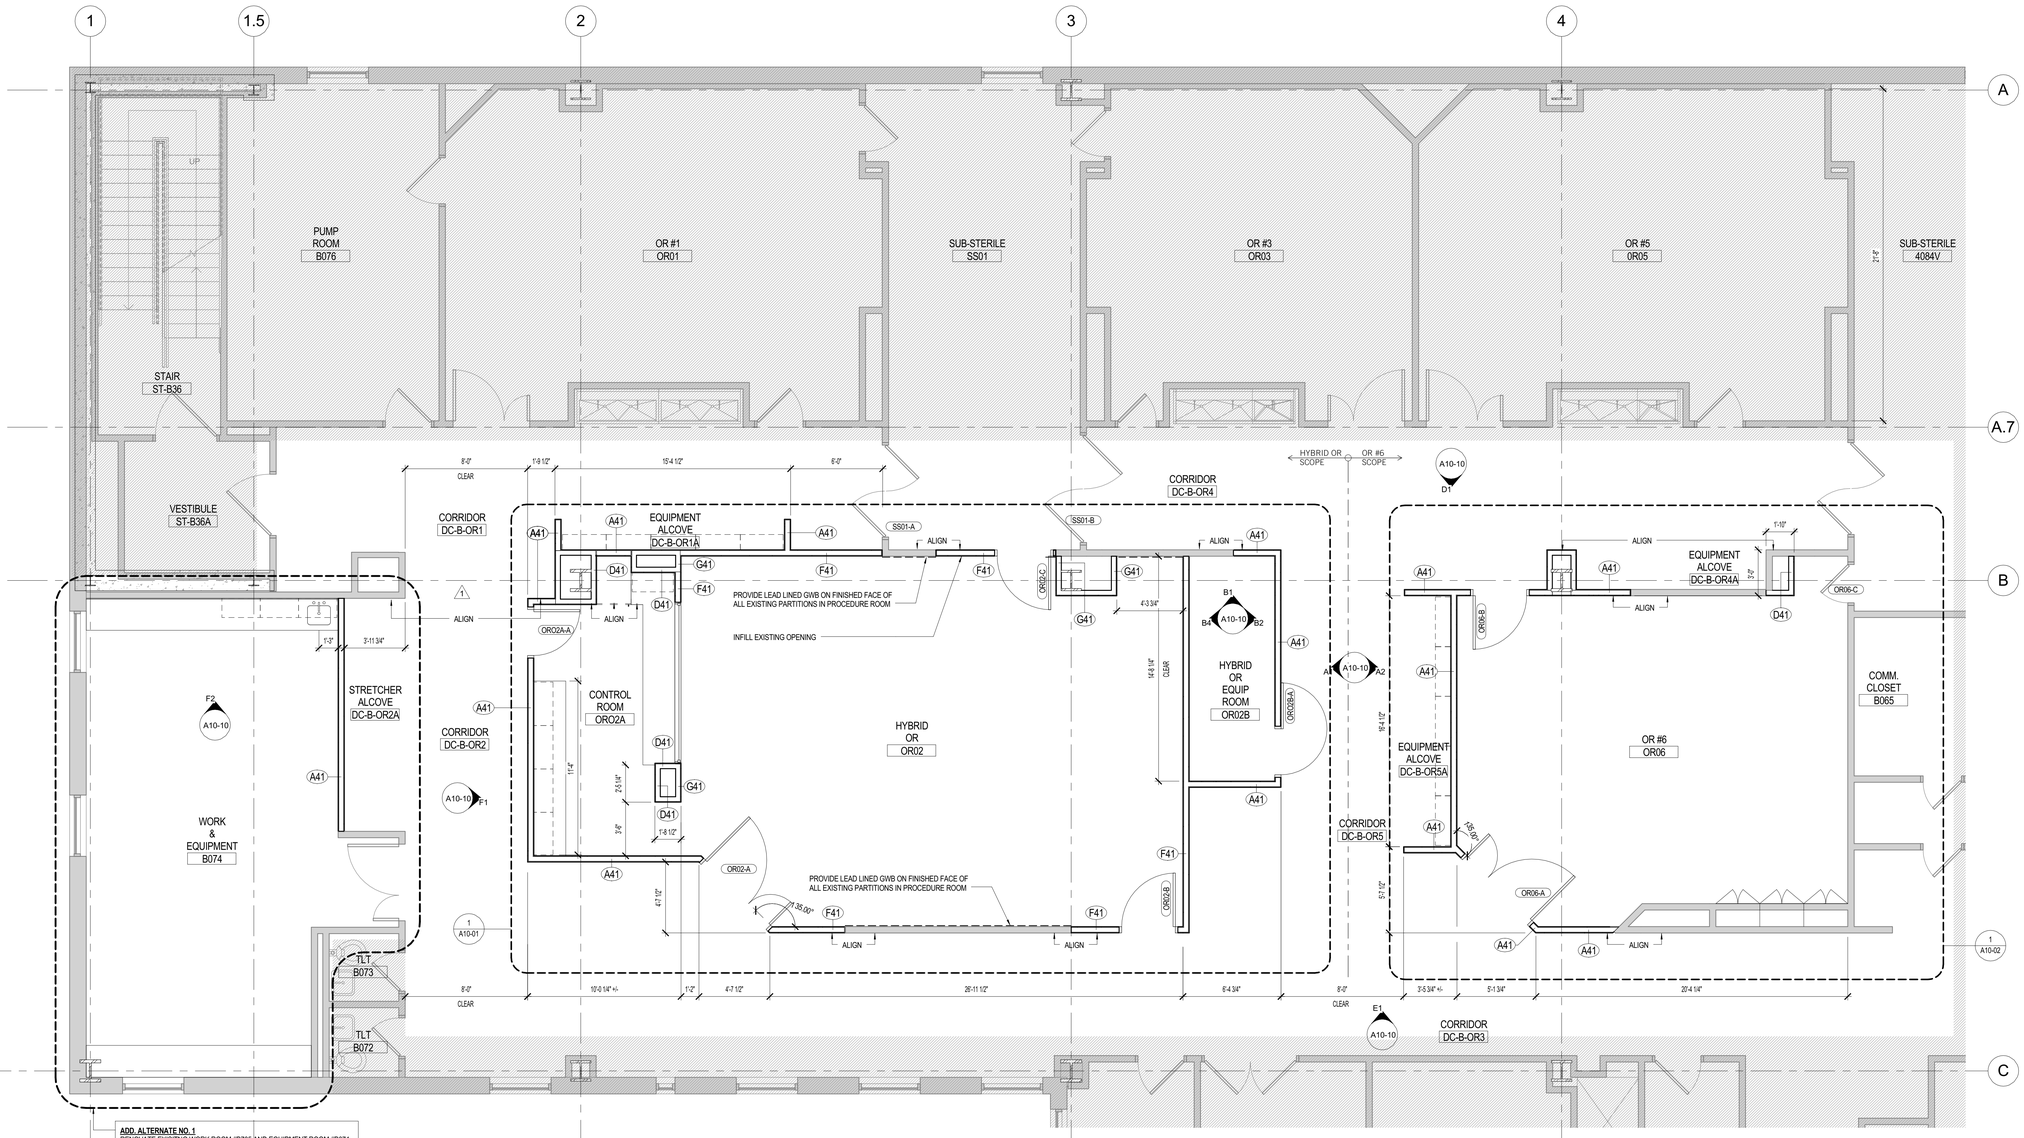


ADD. ALTERNATE NO. 1
RENOVATE EXSIITNG WORK ROOM #B705 AND EQUIPMENT ROOM #B074 TO COMBINE INTO (1) ROOM AS INDICATED WITHIN BONDARY. WORK INCLUDES BUT IS NOT LIMITED TO DEMOLITION, NEW PARTITIONS, MODIFICATIONS TO EXISTING FINISHES, AND NEW MILLWORK. REFERENCE MEP DRAWINGS FOR ADDITIONAL INFORMATION.

BASE BID
EXISTING TO REMAIN. ALL SCOPE OF WORK WITHIN IDENTIFIED BOUNDARY IS TO BE ELIMINATED

1 BASEMENT PLAN - NEW WORK
1/4" = 1'-0"

PERKINS + WILL

225 Franklin St., Suite 1100
Boston, MA 02110
t 617.478.0300
f 617.478.0321
www.perkinswill.com

Reviewed for Code Compliance
Inspections Division
Approved with Conditions
Date: 10/16/15

Maine Medical Center
MaineHealth

HYBRID OR & OR #6

22 Bramhall Street, Portland, Maine 04102

MEP ENGINEER
AKF ENGINEERS
41 Farnsworth Street, 3rd Floor
Boston, MA 02210
t 617.737.1111
f 617.737.4311

STRUCTURAL ENGINEER
SIMPSON GUMPERTZ & HEGER
41 Seyon Street, Building 1, Suite 500
Waltham, MA 02453
t 781.907.9000
f 781.907.9009

LICENSED ARCHITECT DENNIS L. KAISER No. 2734 STATE OF MAINE

Revisions

	ISSUED FOR PERMIT	08.21.2015
1	Addendum 1	08.21.2015
	ISSUED FOR BID	07.31.2015
NO	ISSUE	DATE

Sheet Information

Date	AUGUST 21, 2015
Job #	152168.023
Drawn	Author
Checked	Checker
Approved	Approver

Title

BASEMENT NEW WORK PLAN - HYBRID OR & OR 6

Sheet

A04-0B

Copyright © 2015 Perkins+Will

8/24/2015 1:39:08 PM
c:\temp\MMC_NEW_HYBRID OR_allinsan.eelewis@perkinswill.com.rvt