
EQUIPMENT SCHEDULE						
I D	Equipment Name	Dimensions	Plumbing	Emergency Power	Normal Power	Comments
HOR-GE3	DISCOVERY IGS POSITIONER			Yes		
HOR-GE4	CMS			Yes		
HOR-250	SUPPLY CART					
HOR-125	TAVR CART	34" x 25" x 88"H				
HOR-128	LAUNDRY	18" x 18" x 38"H				
HOR-115	NESTING TABLES	20" x 16" x 35"H				
HOR-132	CATH LAB- SONOSITE	20" x 21" x 45"H				
HOR-130	BALLOON PUMP	23" x 16" x 31"H				
HOR-137	POWER INJECTOR					
HOR-116	LARGE GOWN TABLE	24" x 20" x 37"H				
HOR-117	NURSE WORKSTATION	20" x 22" x 63"H				
HOR-122	MEDIUM S.S. TABLES	20" x 16" x 34"H				
HOR-133	DEFIBRILLATOR	20" x 16" x 38"H				
HOR-123	HEADLIGHT	14" x 12" x 47"H				
HOR-129	PUMP	58" x 25" x 69"H				
HOR-136	TEE MACHINE	22" x 45" x 60"H				
HOR-131	HEATER / COOLER PERFUSION	22" x 20" x 33"H				
HOR-134	BOVIE	19" x 24" x 40"H				
HOR-135	BAIR HUGGER	8" x 10" x 13"H				
HOR-120	ROLLING X-RAY	24" x 24" x 45"H				

EQUIPMENT SCHEDULE						
I D	Equipment Name	Dimensions	Plumbing	Emergency Power	Normal Power	Comments
HOR-127	MAYO STAND	14" x 19" x 48"H				
HOR-121	CELL SAVER	16" x 28" x 35"H				
HOR-118	BLUE BELL	34" x 23" x 57"H				
HOR-147	CVT / ACT	16" x 18"				
HOR-251	FRIDGE					
HOR-252	FREEZER					
HOR-GE26	OR BED					
HOR-253	MED DISPOSE					
HOR-189	DISPOSE, SHARPS, FLOOR BIN					
HOR-240	TRASH					
EX-B00	BED (EXISTING)	34" x 25" x 88"H				
EX-B00	BED (EXISTING)	34" x 25" x 88"H				
EX-B00	BED (EXISTING)	34" x 25" x 88"H				
HOR-248	DISCOVERY MAIN DISCONNECT					
HOR-247	UPS CABINET					
HOR-249	LOCAL SERVICE DISCONNECT					
HOR-244	DETECTOR CHILLER					
HOR-243	ATLAS CABINET (CiF)					
HOR-242	ATLAS CABINET (C2)					
HOR-GE26	OR BED					

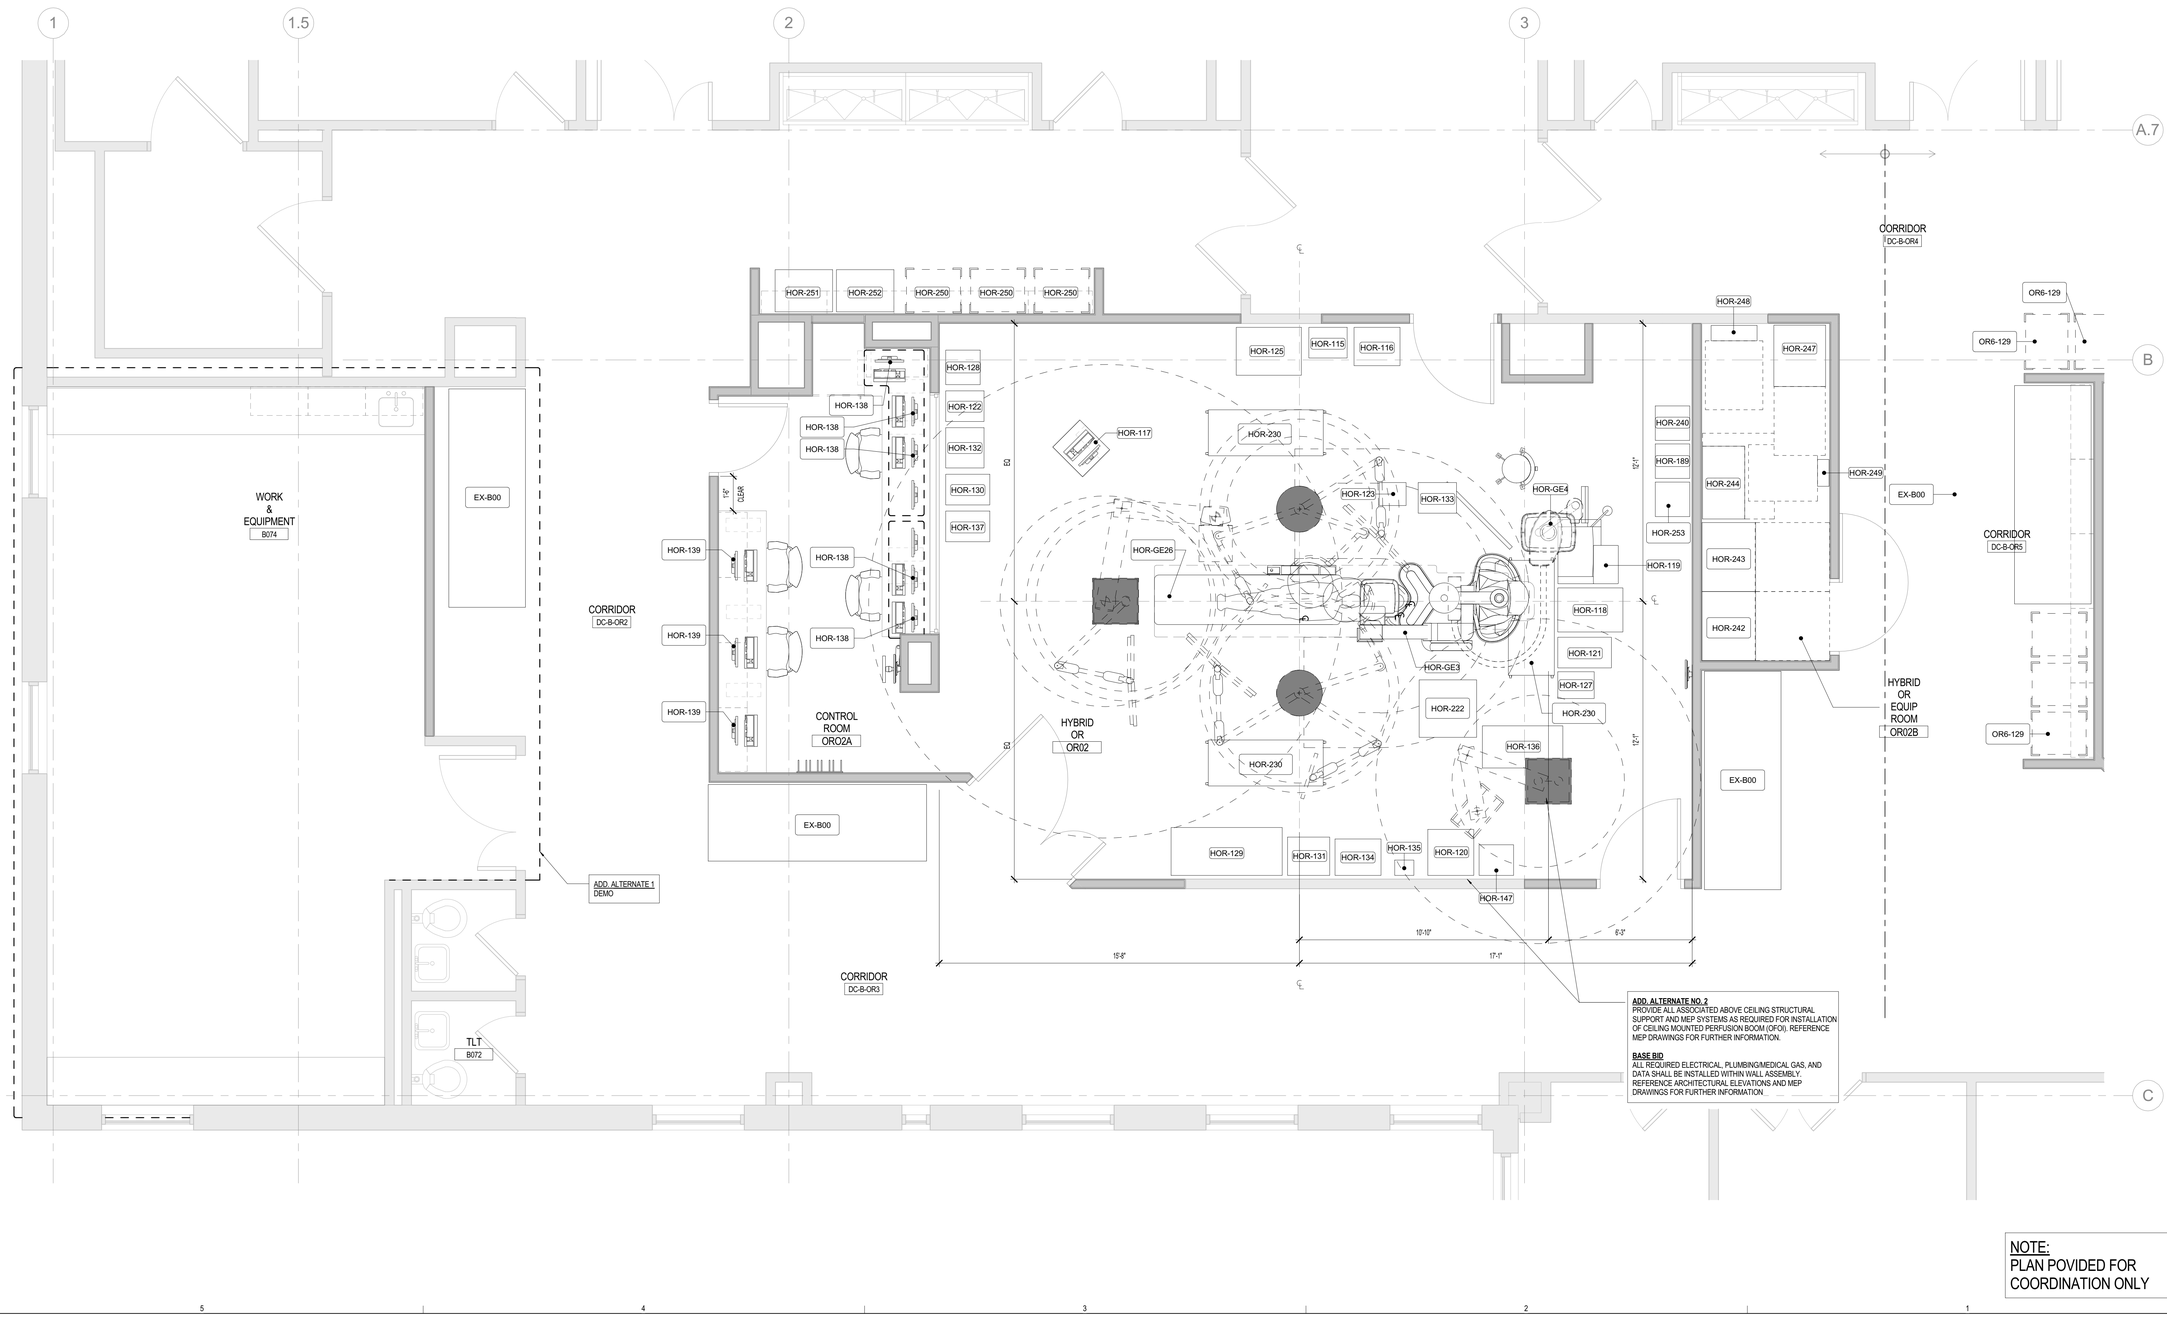

ADD. ALTERNATE NO. 2
PROVIDE ALL ASSOCIATED ABOVE CEILING STRUCTURAL SUPPORT AND MEP SYSTEMS AS REQUIRED FOR INSTALLATION OF CEILING MOUNTED PERFUSION BOOM (OFOI). REFERENCE MEP DRAWINGS FOR FURTHER INFORMATION.

BASE BID
ALL REQUIRED ELECTRICAL, PLUMBING/MEDICAL GAS, AND DATA SHALL BE INSTALLED WITHIN WALL ASSEMBLY. REFERENCE ARCHITECTURAL ELEVATIONS AND MEP DRAWINGS FOR FURTHER INFORMATION.

NOTE:
PLAN POVIDED FOR COORDINATION ONLY

Reviewed for Code Compliance
Planning Services Division
Approved with Conditions
Date: 10/16/15

PERKINS + WILL
225 Franklin St., Suite 1100
Boston, MA 02110
t 617.478.0300
f 617.478.0321
www.perkinswill.com

Maine Medical Center
MaineHealth

MEP ENGINEER
AKF ENGINEERS
41 Farnsworth Street, 3rd Floor
Boston, MA 02210
t 617.737.1111
f 617.737.4311

STRUCTURAL ENGINEER
SIMPSON GUMPERTZ & HEGER
41 Seyon Street, Building 1, Suite 500
Waltham, MA 02453
t 781.907.9000
f 781.907.9009

HYBRID OR & OR #6

22 Bramhall Street, Portland, Maine 04102

LICENSED ARCHITECT DENNIS L. KAISER No. 2749 STATE OF MAINE

Revisions

NO	ISSUE	DATE
	ISSUED FOR PERMIT	08.21.2015
	ISSUED FOR BID	07.31.2015

Sheet Information

Date	AUGUST 21, 2015
Job #	152168.023
Drawn	Author
Checked	Checker
Approved	Approver

Title
HYBRID OR EQUIPMENT PLAN & FURNITURE PLAN

Sheet
A07-0B1

Copyright © 2015 Perkins+Will

8/24/2015 1:40:06 PM
c:\temp\MMC_NEW_HYBRID OR_alinsan.esteves@perkinswill.com.rvt