




F2 ALTERNATE #1 WORK & EQUIPMENT - NORTH
1/4" = 1'-0"

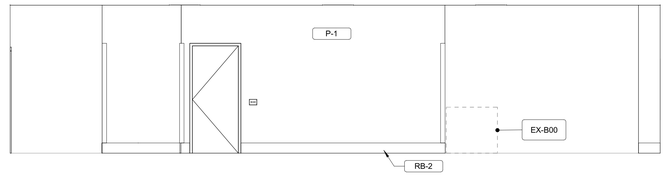


F1 CORRIDOR OR #2 - EAST
1/4" = 1'-0"

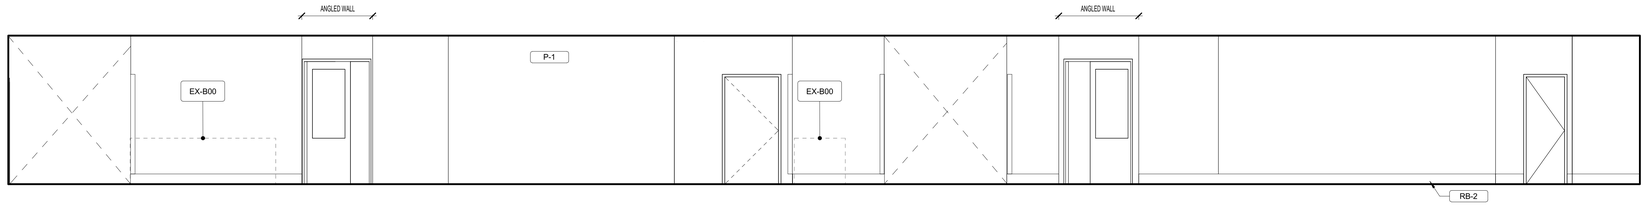


E1 CORRIDOR - NORTH
1/4" = 1'-0"

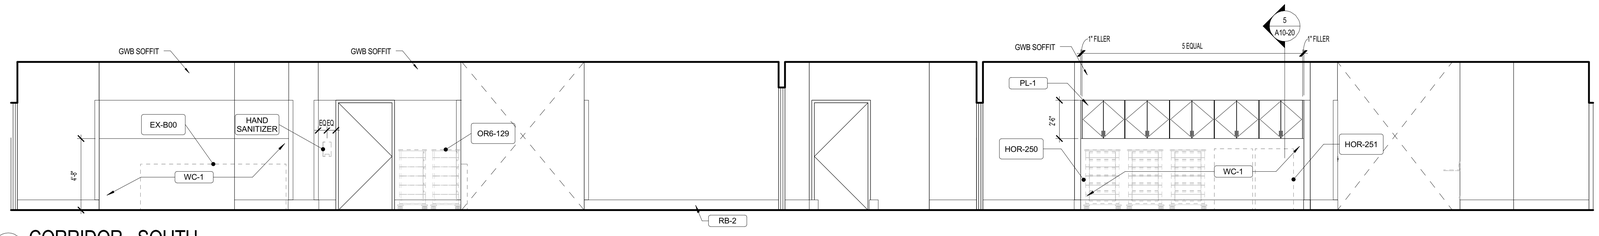


D1 CORRIDOR - SOUTH
1/4" = 1'-0"

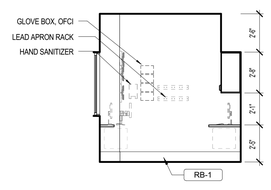


C4 CONTROL ROOM - SOUTH
1/4" = 1'-0"

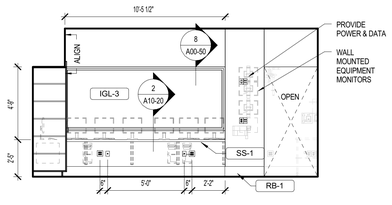


C3 CONTROL ROOM - EAST
1/4" = 1'-0"

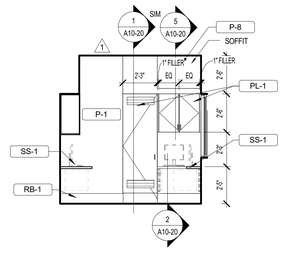


C2 CONTROL ROOM - NORTH
1/4" = 1'-0"

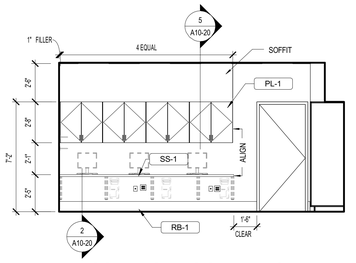


C1 CONTROL ROOM - WEST
1/4" = 1'-0"

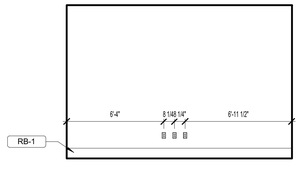


B4 EQUIPMENT ROOM - WEST
1/4" = 1'-0"

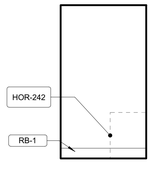


B3 EQUIPMENT ROOM - SOUTH
1/4" = 1'-0"

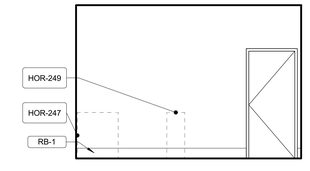


B2 EQUIPMENT ROOM - EAST
1/4" = 1'-0"

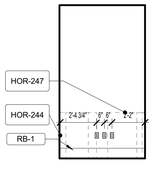

B1 EQUIPMENT ROOM - NORTH
1/4" = 1'-0"

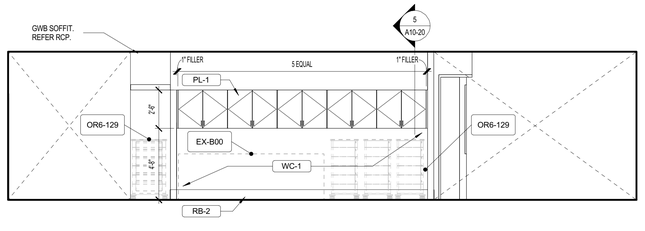

A2 CORRIDOR - EAS
1/4" = 1'-0"

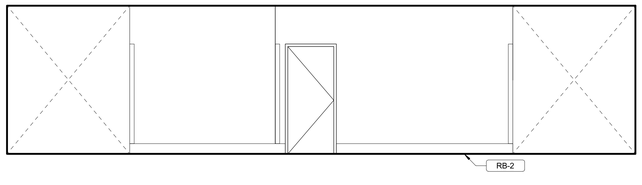

A1 CORRIDOR - WEST
1/4" = 1'-0"

Reviewed for Code Compliance
Portland Fire Department
Approved with Conditions
Date: 10/16/15

Perkins+Will
225 Franklin St., Suite 1100
Boston, MA 02110
t 617.478.0300
f 617.478.0321
www.perkinswill.com

Maine Medical Center
MaineHealth

HYBRID OR & OR #6

22 Bramhall Street, Portland, Maine 04102

MEP ENGINEER

AKF ENGINEERS

41 Farnsworth Street, 3rd Floor
Boston, MA 02210
t 617.737.1111
f 617.737.4311

STRUCTURAL ENGINEER

SIMPSON GUMPERTZ & HEGER

41 Seyon Street, Building 1, Suite 500
Waltham, MA 02453
t 781.907.9000
f 781.907.9009

LICENSED ARCHITECT
DENNIS L. KAISER
No. 2734
STATE OF MAINE

Revisions

	ISSUED FOR PERMIT	08.21.2015
1	Addendum 1	08.21.2015
	ISSUED FOR BID	07.31.2015
NO	ISSUE	DATE

Sheet Information

Date	AUGUST 21, 2015
Job #	152168.023
Drawn	Author
Checked	Checker
Approved	Approver

Title

INTERIOR ELEVATIONS

Sheet

A10-10

Copyright © 2015 Perkins+Will

8/24/2015 1:41:24 PM
c:\temp\MMC_NEW_HYBRID_OR_allinsan.esteves@perkinswill.com.rvt