
DRAWING NOTES:

1. REFER TO DRAWING E00-01 FOR LEGEND, SYMBOLS, ABBREVIATIONS, AND ADDITIONAL DEMOLITION NOTES.

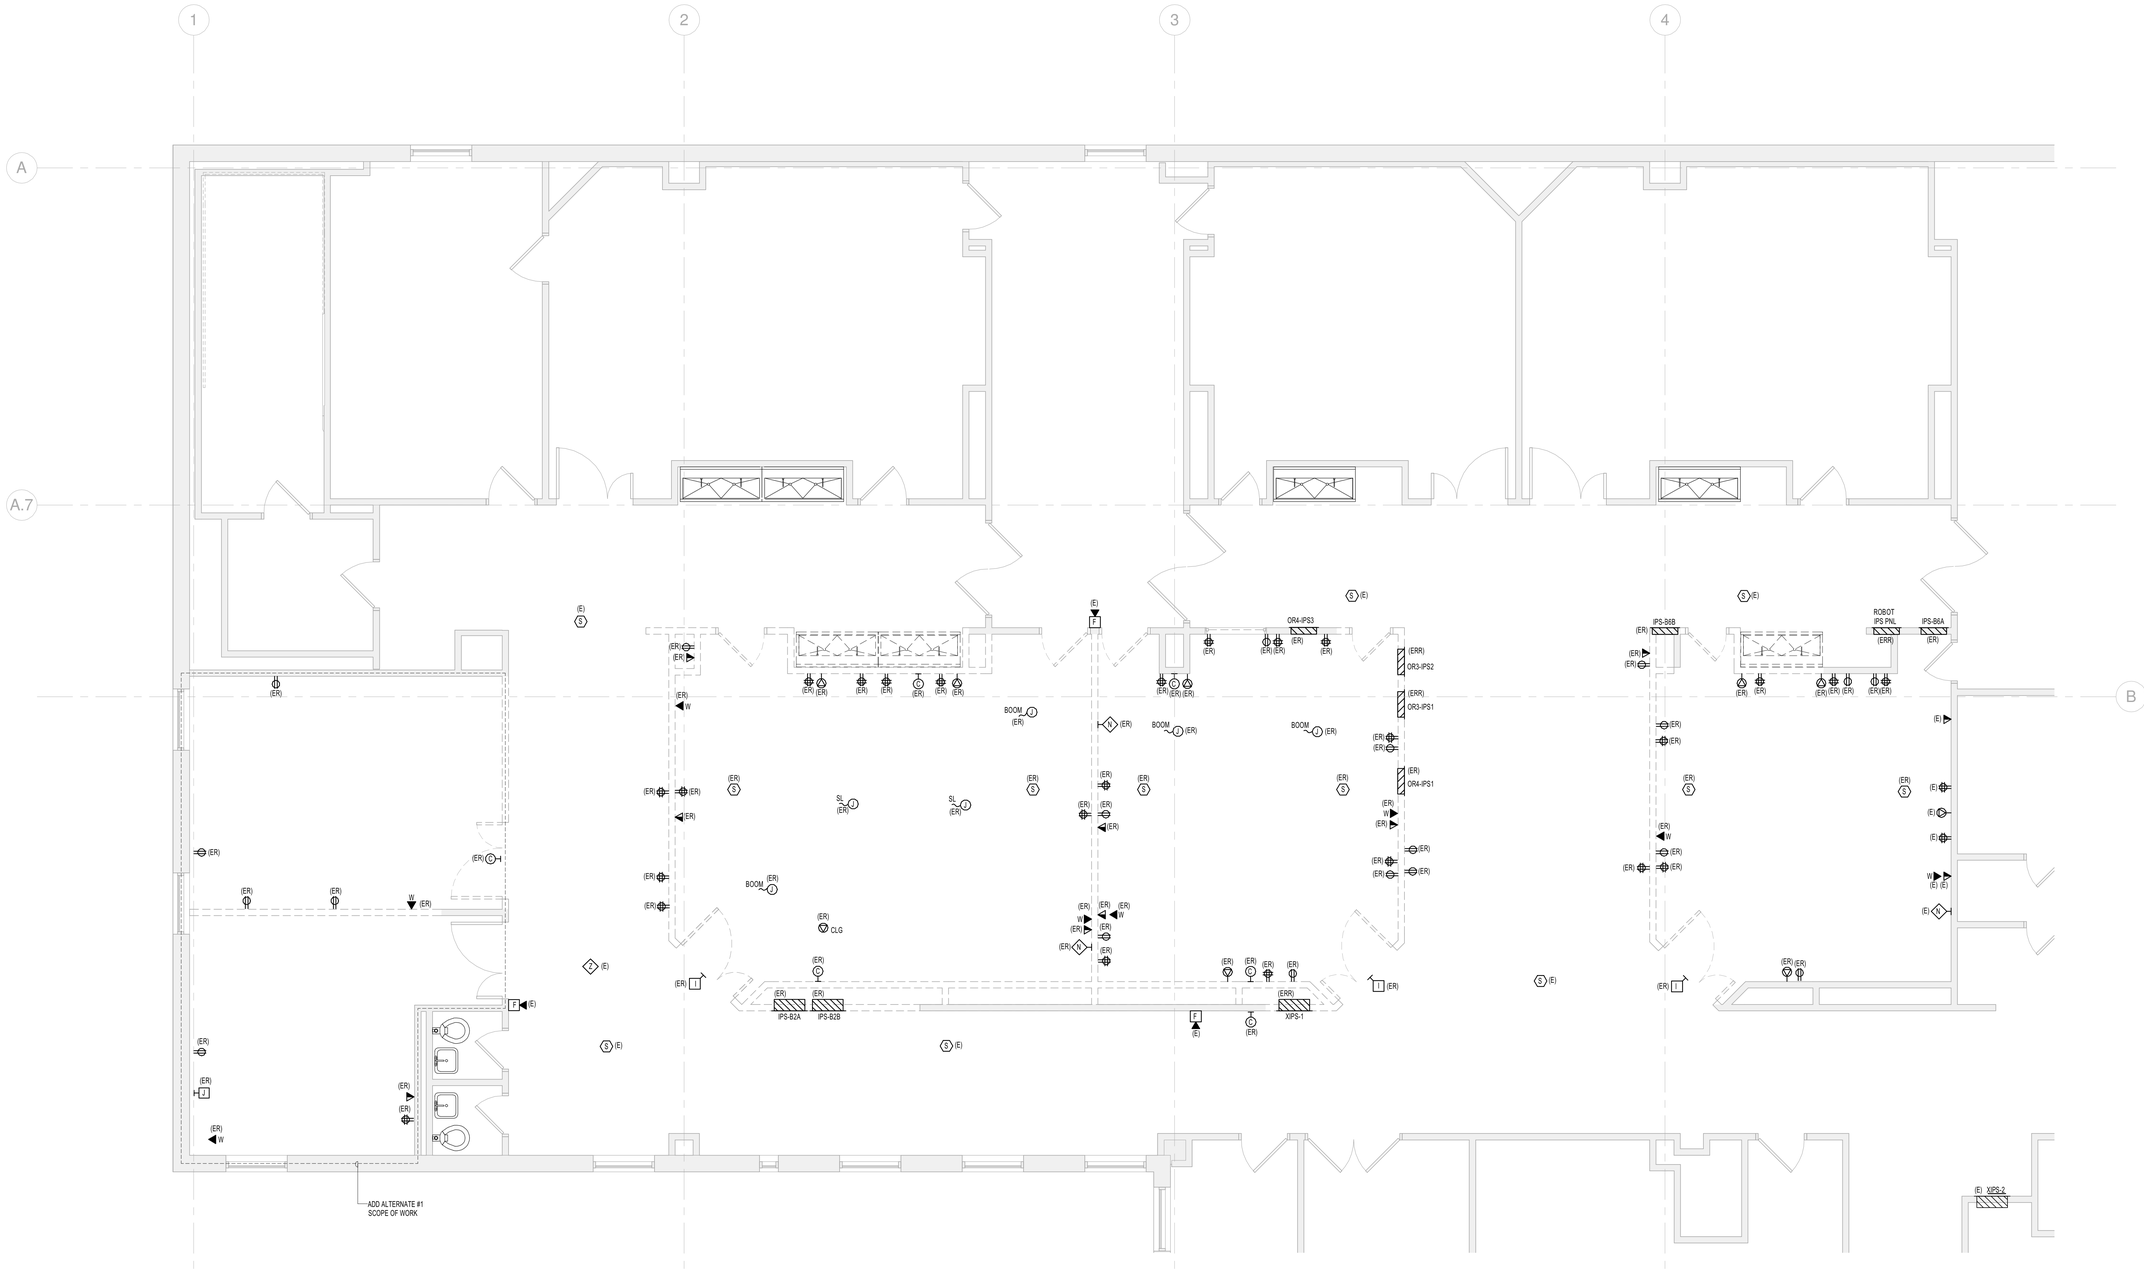

1 ELECTRICAL BASEMENT POWER DEMOLITION PLAN
SCALE: 1/4" = 1'-0"

PLAN NORTH
TRUE NORTH

Reviewed for Code Compliance
Inspectional Services Division
Approved with Conditions
Date: 10/16/15

225 Franklin St., Suite 1100
Boston, MA 02110
t 617.478.0300
f 617.478.0321
www.perkinswill.com

Maine Medical Center
MaineHealth

HYBRID OR & OR #6

22 Bramhall Street, Portland, Maine 04102

MEP ENGINEER

AKF GROUP, LLC

99 Bedford Street, 2nd Floor
Boston, MA 02111
t 617.737.1111
f 617.737.4311

STRUCTURAL ENGINEER

SIMPSON GUMPERTZ & HEGER
41 Seyon Street, Building 1, Suite 500
Waltham, MA 02453
t 781.907.9000
f 781.907.9009

STATE OF MAINE
MARK F. RATTENBURY
No. 9122
ELECTRICAL
LICENSED PROFESSIONAL ENGINEER

Revisions

	ISSUED FOR PERMIT	08.21.2015
1	ADDENDUM 1	08.21.2015
	ISSUED FOR BID	07.31.2015
NO	ISSUE	DATE

Sheet Information

Date	JULY 31, 2015
Job #	B150155-000
Drawn	GN
Checked	MR
Approved	MR

Title

ELECTRICAL BASEMENT POWER DEMOLITION PLAN

Sheet

E02-0B

Copyright © 2014 Perkins+Will

8/21/2015 10:54:25 AM
C:\Revit Local Files\B150155-000 - MMC NEW HYBRID OR - MEP14_Central_anoy.rvt