
DRAWING NOTES:

1. REFER TO DRAWING E00-01 FOR LEGEND, SYMBOLS, ABBREVIATIONS, AND ADDITIONAL GENERAL NOTES.

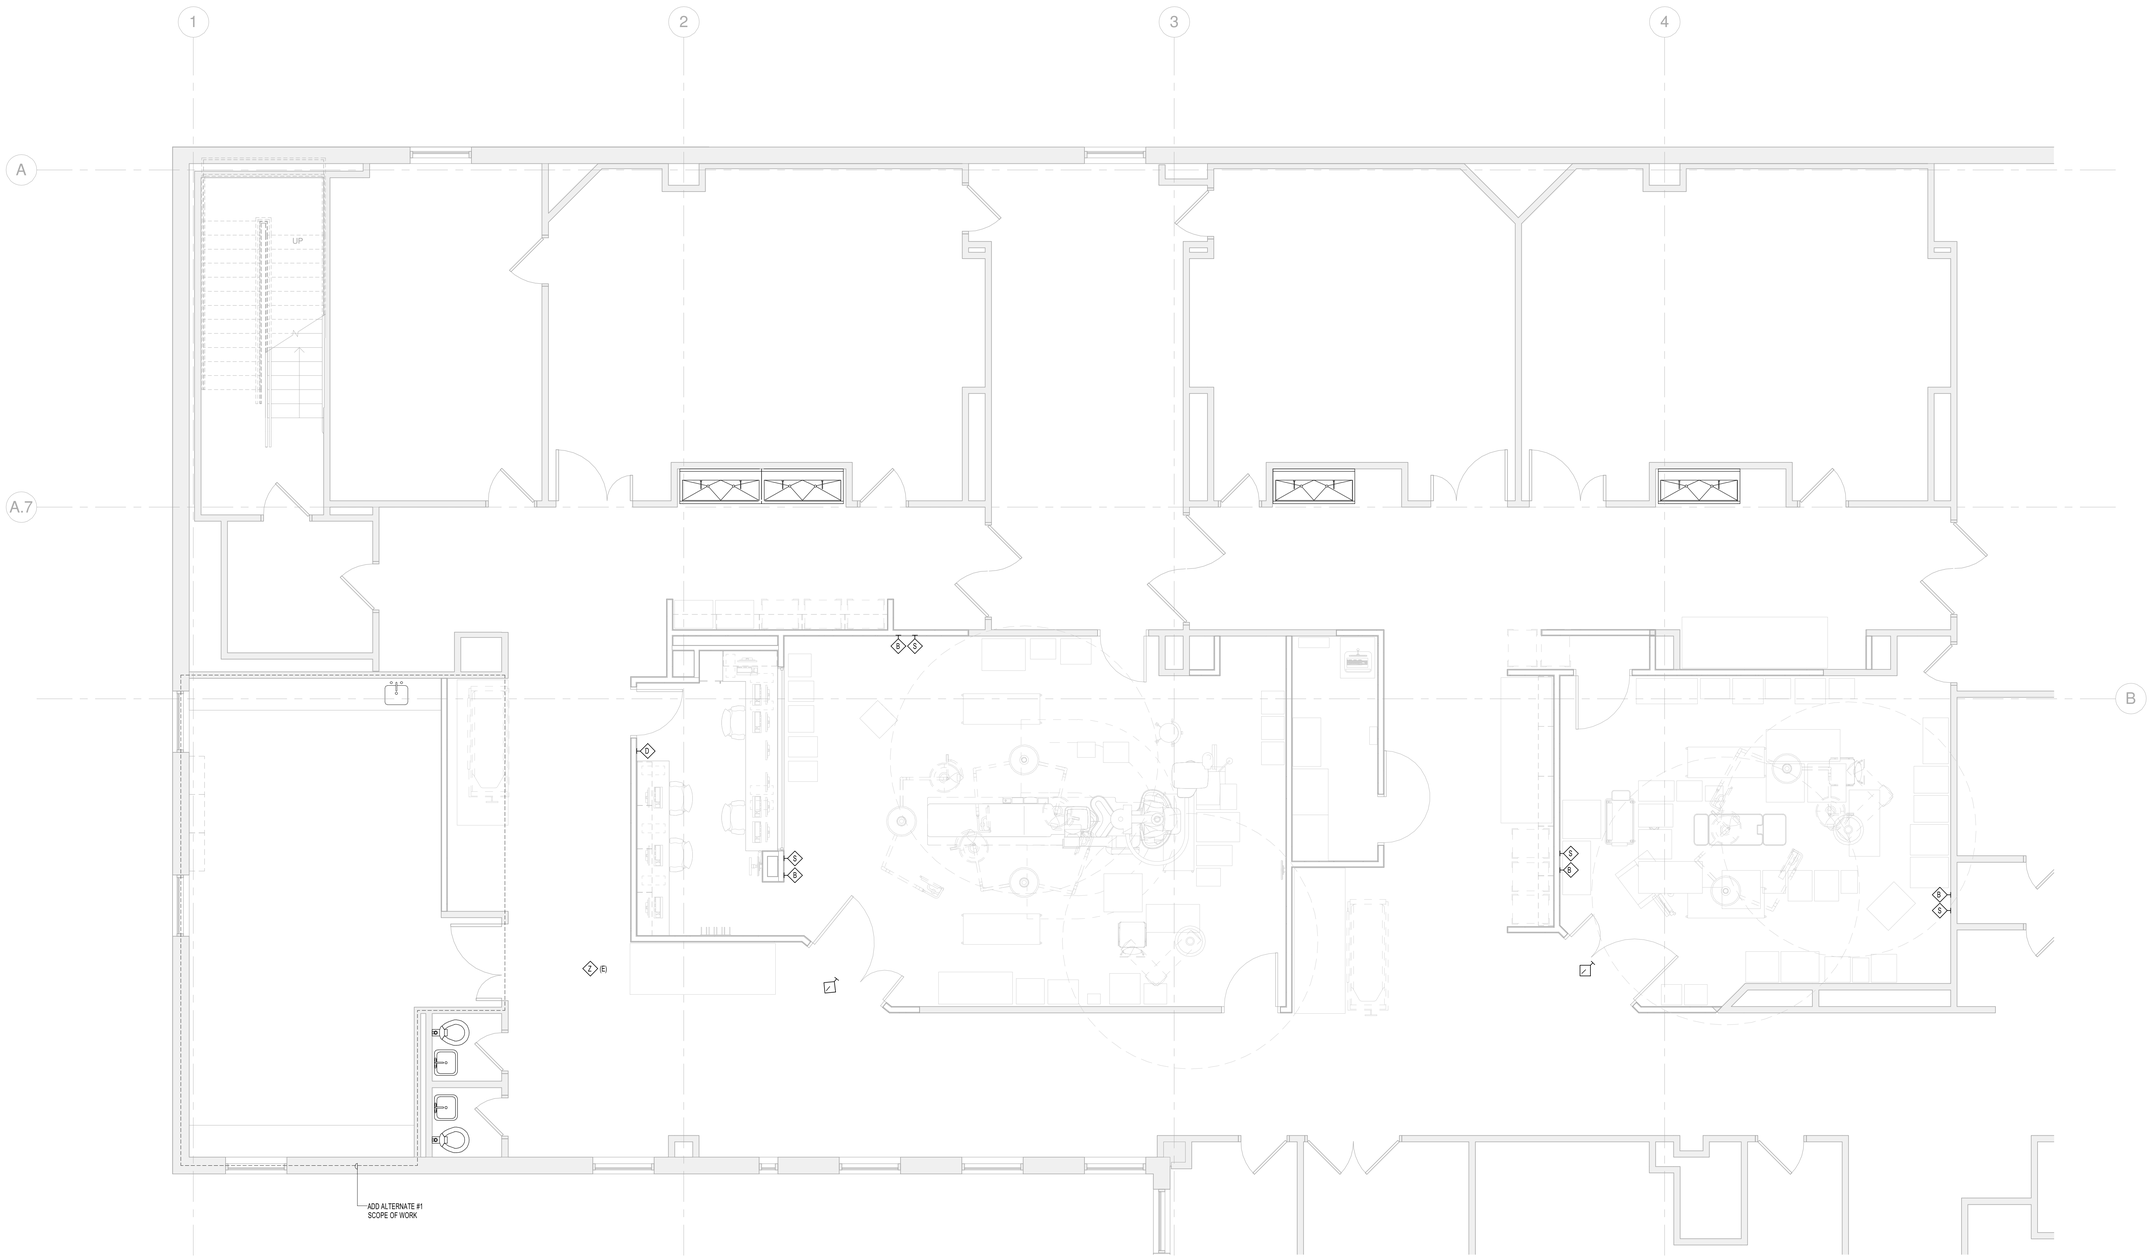

1 NURSE CALL BASEMENT PLAN
SCALE: 1/4" = 1'-0"

PLAN NORTH
TRUE NORTH

Reviewed for Code Compliance
Inspection Services Division
Approved with Conditions
Date: 10/16/15

225 Franklin St., Suite 1100
Boston, MA 02110
t 617.478.0300
f 617.478.0321
www.perkinswill.com

Maine Medical Center
MaineHealth

HYBRID OR & OR #6

22 Bramhall Street, Portland, Maine 04102

MEP ENGINEER

AKF GROUP, LLC

99 Bedford Street, 2nd Floor
Boston, MA 02111
t 617.737.1111
f 617.737.4311

STRUCTURAL ENGINEER

SIMPSON GUMPERTZ & HEGER
41 Seyon Street, Building 1, Suite 500
Waltham, MA 02453
t 781.907.9000
f 781.907.9009

D C A B

STATE OF MAINE
MARK F. RATTENBURY
No. 9122
ELECTRICAL
LICENSED PROFESSIONAL ENGINEER

Revisions

NO	ISSUE	DATE
	ISSUED FOR PERMIT	08.21.2015
	ISSUED FOR BID	07.31.2015

Sheet Information

Date	JULY 31, 2015
Job #	B150155-000
Drawn	GN
Checked	MR
Approved	MR

Title

ELECTRICAL BASEMENT NURSE CALL PLAN

Sheet

E06-0B

Copyright © 2014 Perkins+Will

8/21/2015 10:54:33 AM
C:\Revit Local Files\B150155-000 - MMC NEW HYBRID OR - MEP14_Central_anoy.rvt