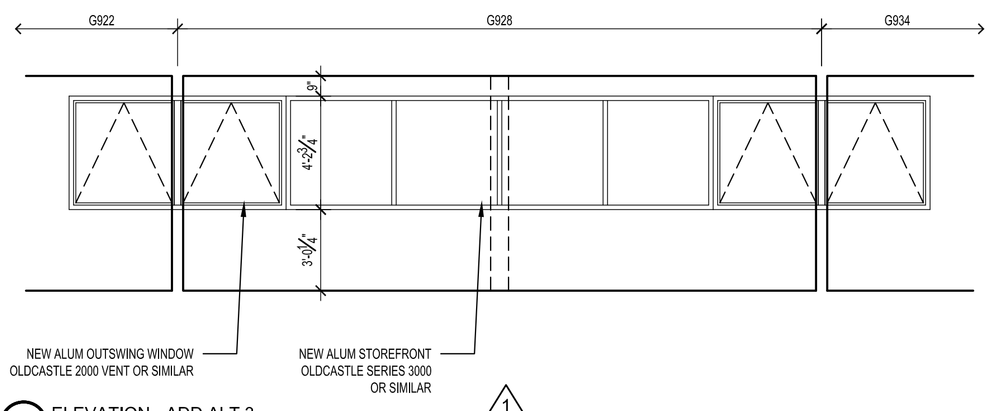

4 ELEVATION - ADD ALT 3
1/4" = 1'-0"

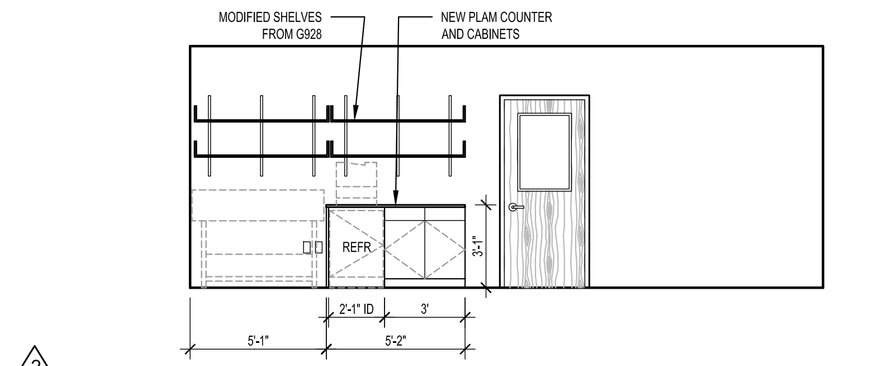

7 ELEVATION - COMMON AREA
1/4" = 1'-0"

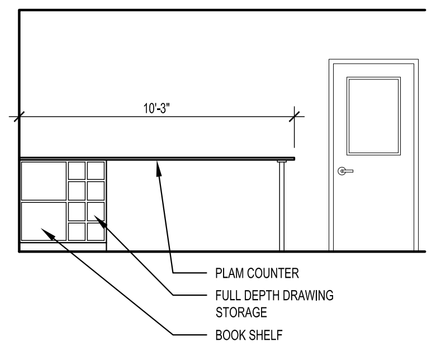

8 ELEVATION - ISLAND
1/4" = 1'-0"

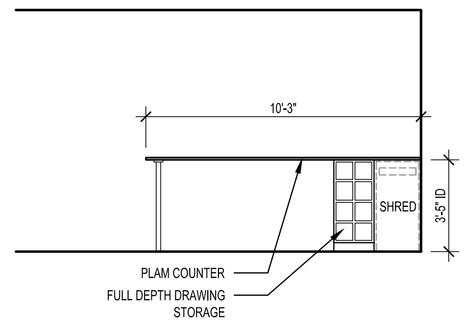

6 ELEVATION - ISLAND
1/4" = 1'-0"

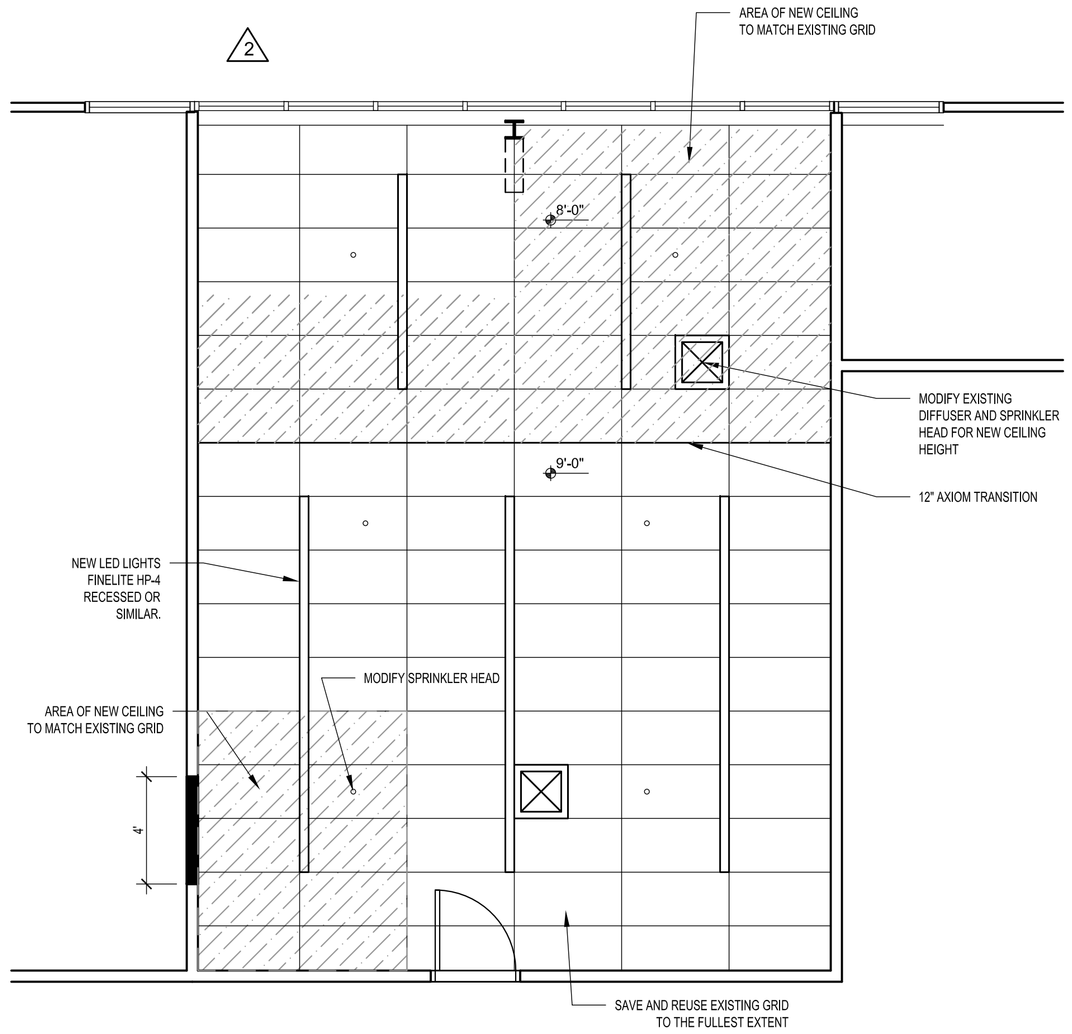

3 CEILING PLAN
1/4" = 1'-0"

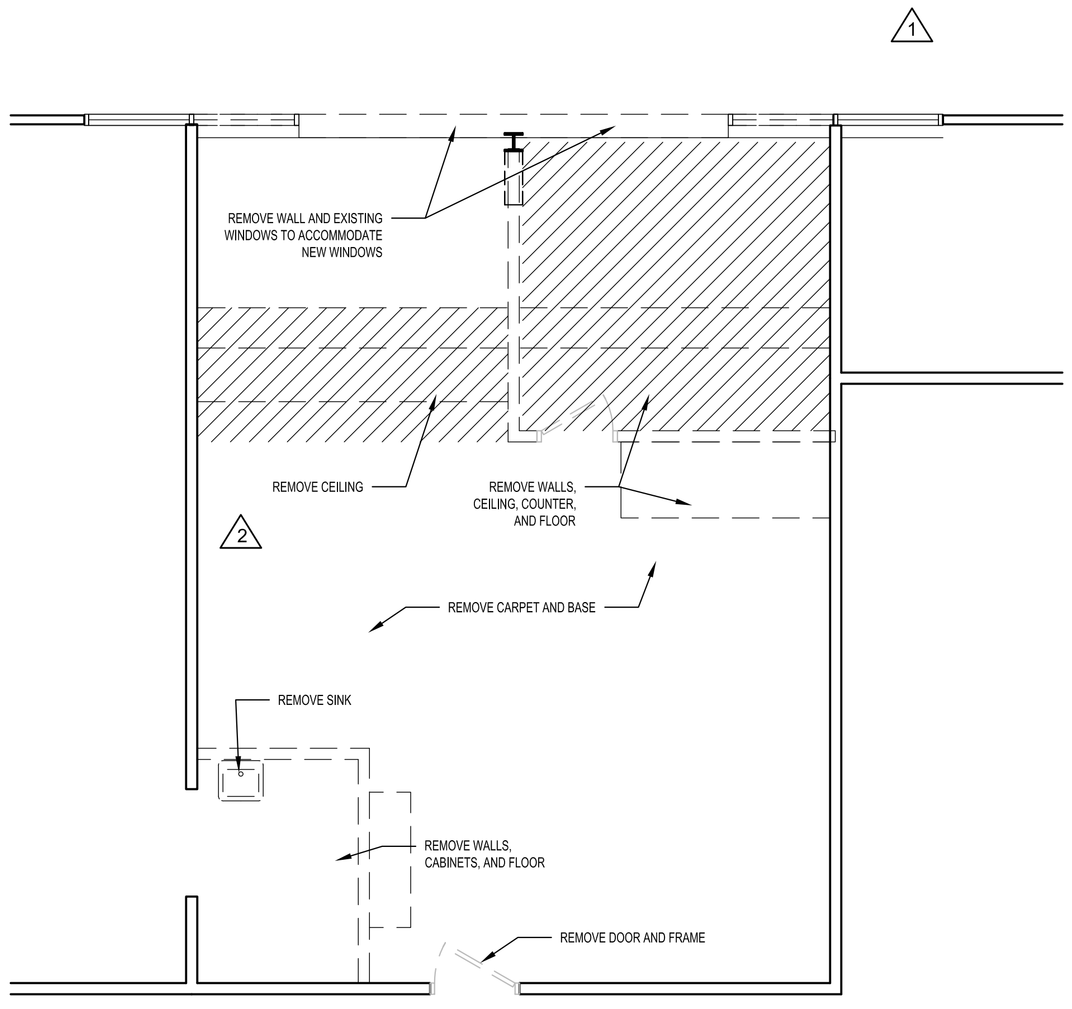

1 DEMOLTION PLAN
1/4" = 1'-0"

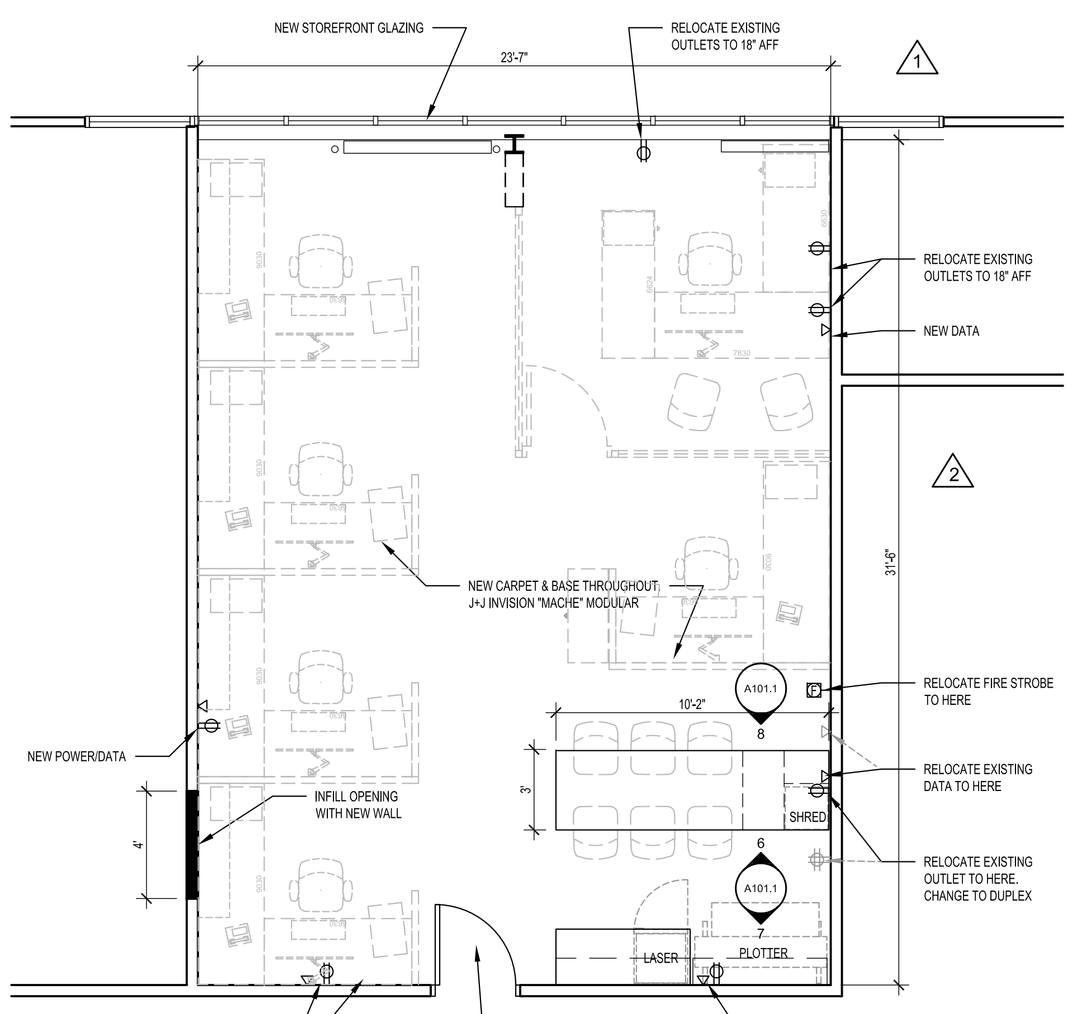

2 FLOOR PLAN
1/4" = 1'-0"

Maine Medical Center
MaineHealth

Facilities Development

22 Bramhall Street, Portland, Maine 04102-3175
(207) 662-2013 Fax (207) 662-6195

Consultants

LICENSED ARCHITECT
Dennis Morelli
3889
STATE OF MAINE

Facilities Management Renovations

Campus
Bramhall

Building
ESB

Floor
Ground

0 2' 4' 8'
SCALE: 1/4" = 1'-0"

Revisions

No	Revision	Date
2	COMMON AREA REDESIGN	1/15/16
1	ADD ALTERNATE #3 & #4	11/18/15

Issue	FOR PERMIT
Date	5 FEBRUARY 2016
Project #	–
Drawn By	DM
Checked By	

Title

ROOM G928 RENOVATIONS PLAN

Sheet

A101.1