KEY NOTES:

1. PROVIDE WATERTIGHT DRAIN PAN IN SHAFT @ OPEN END DRAIN. PROVIDE LEAK DETECTOR IN DRAIN TO SHUT-OFF AC-1 AND SEND ALARM TO BAS UPON ACTUATION.

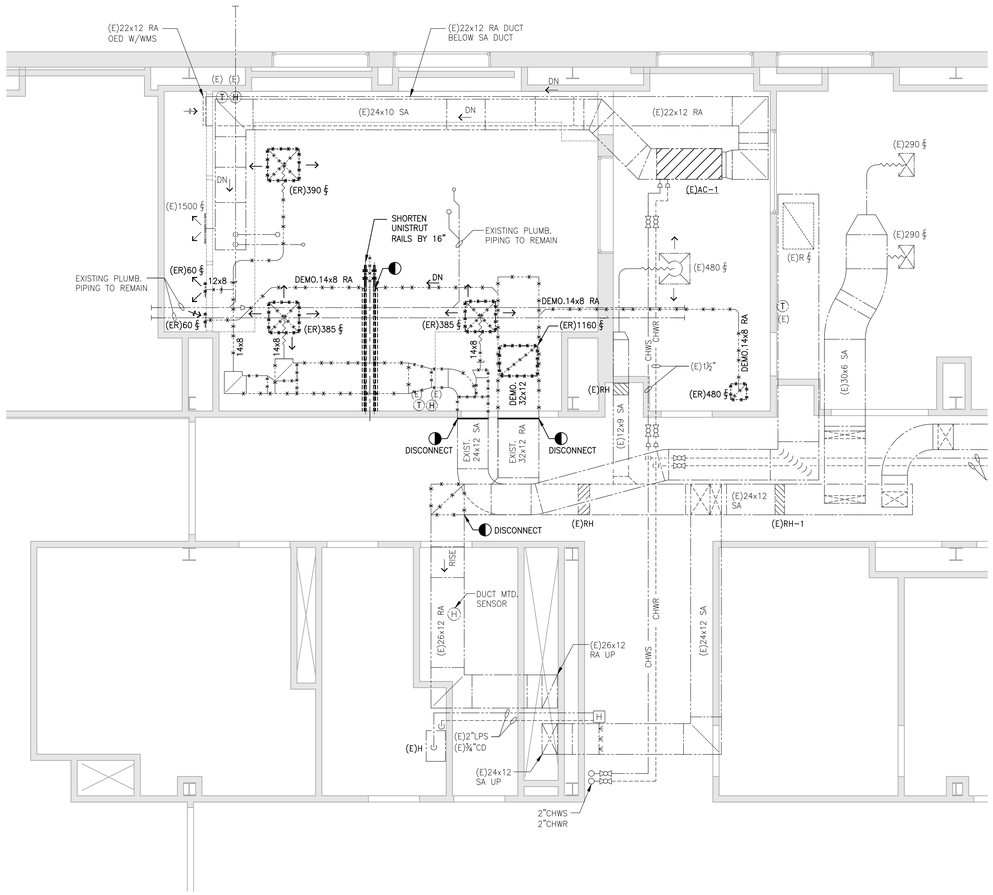

1 DEMOLITION FLOOR PLAN
SCALE: 1/4"=1'-0"

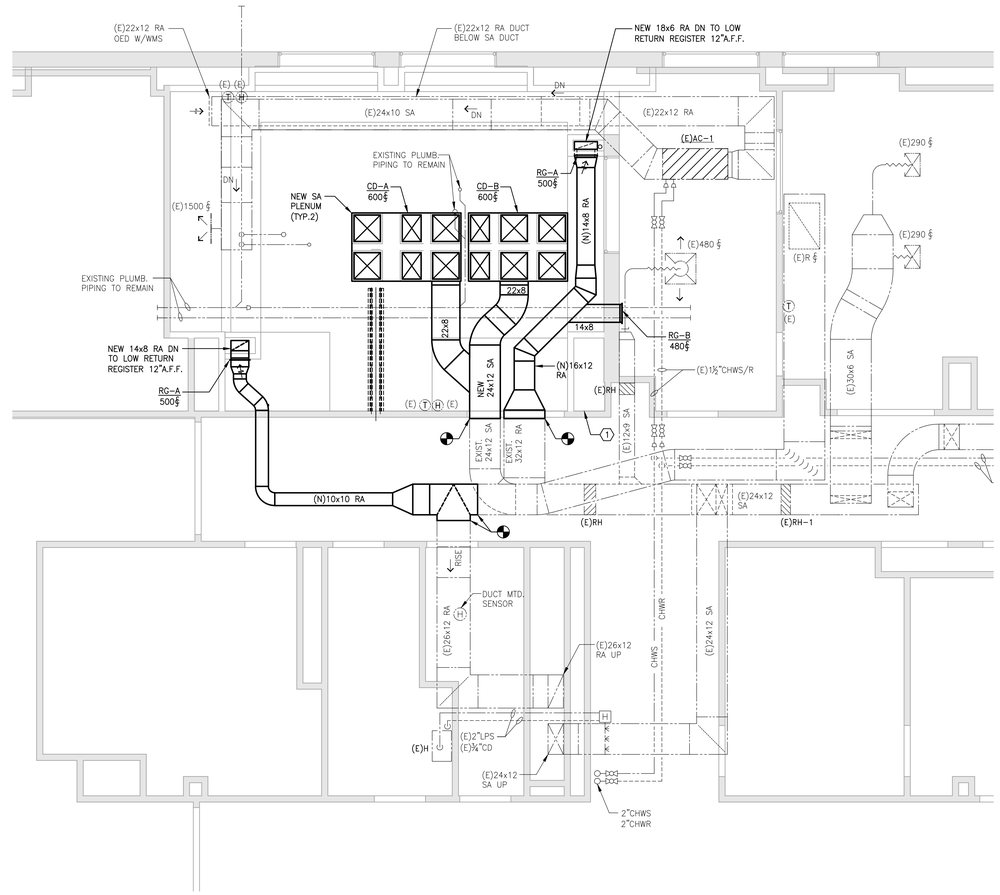

2 NEW FLOOR PLAN
SCALE: 1/4"=1'-0"

PERKINS + WILL
225 Franklin Street, Suite 1100
Boston, MA 02110
t 617.478.0300
f 617.478.0321
www.perkinswill.com

CONSULTANTS

MEP
AKF Group, LLC
99 Bedford Street, 2nd Floor
Boston, MA 02111
t 617.737.1111
f 617.737.4311

STATE OF MAINE
DAVID P. ROSSITER
No. 7056
LICENSED
PROFESSIONAL ENGINEER

PROJECT

MMC Cath Lab 4
22 Bramhall Street
Portland, ME 04102

Maine Medical Center
MaineHealth

Maine Medical Center
22 Bramhall Street
Portland, ME 04102

KEYPLAN

TRUE NORTH

ISSUE FOR BID
01/15/2016

ISSUE CHART

NO	ISSUE	DATE
Job Number		B150268-000
Checked		DPR
Approved		DPR

TITLE
MECHANICAL FLOOR PLANS

SHEET NUMBER

M-100

P:_Projects\B150000\B150268-000\Drawings\Mech\B150268-000_M-100 FLOOR PLAN.dwg LOGIN: Cousineau, Christopher PLOT DATE: 1/27/2016 3:28 PM SAVE DATE: 1/15/2016 5:16 PM