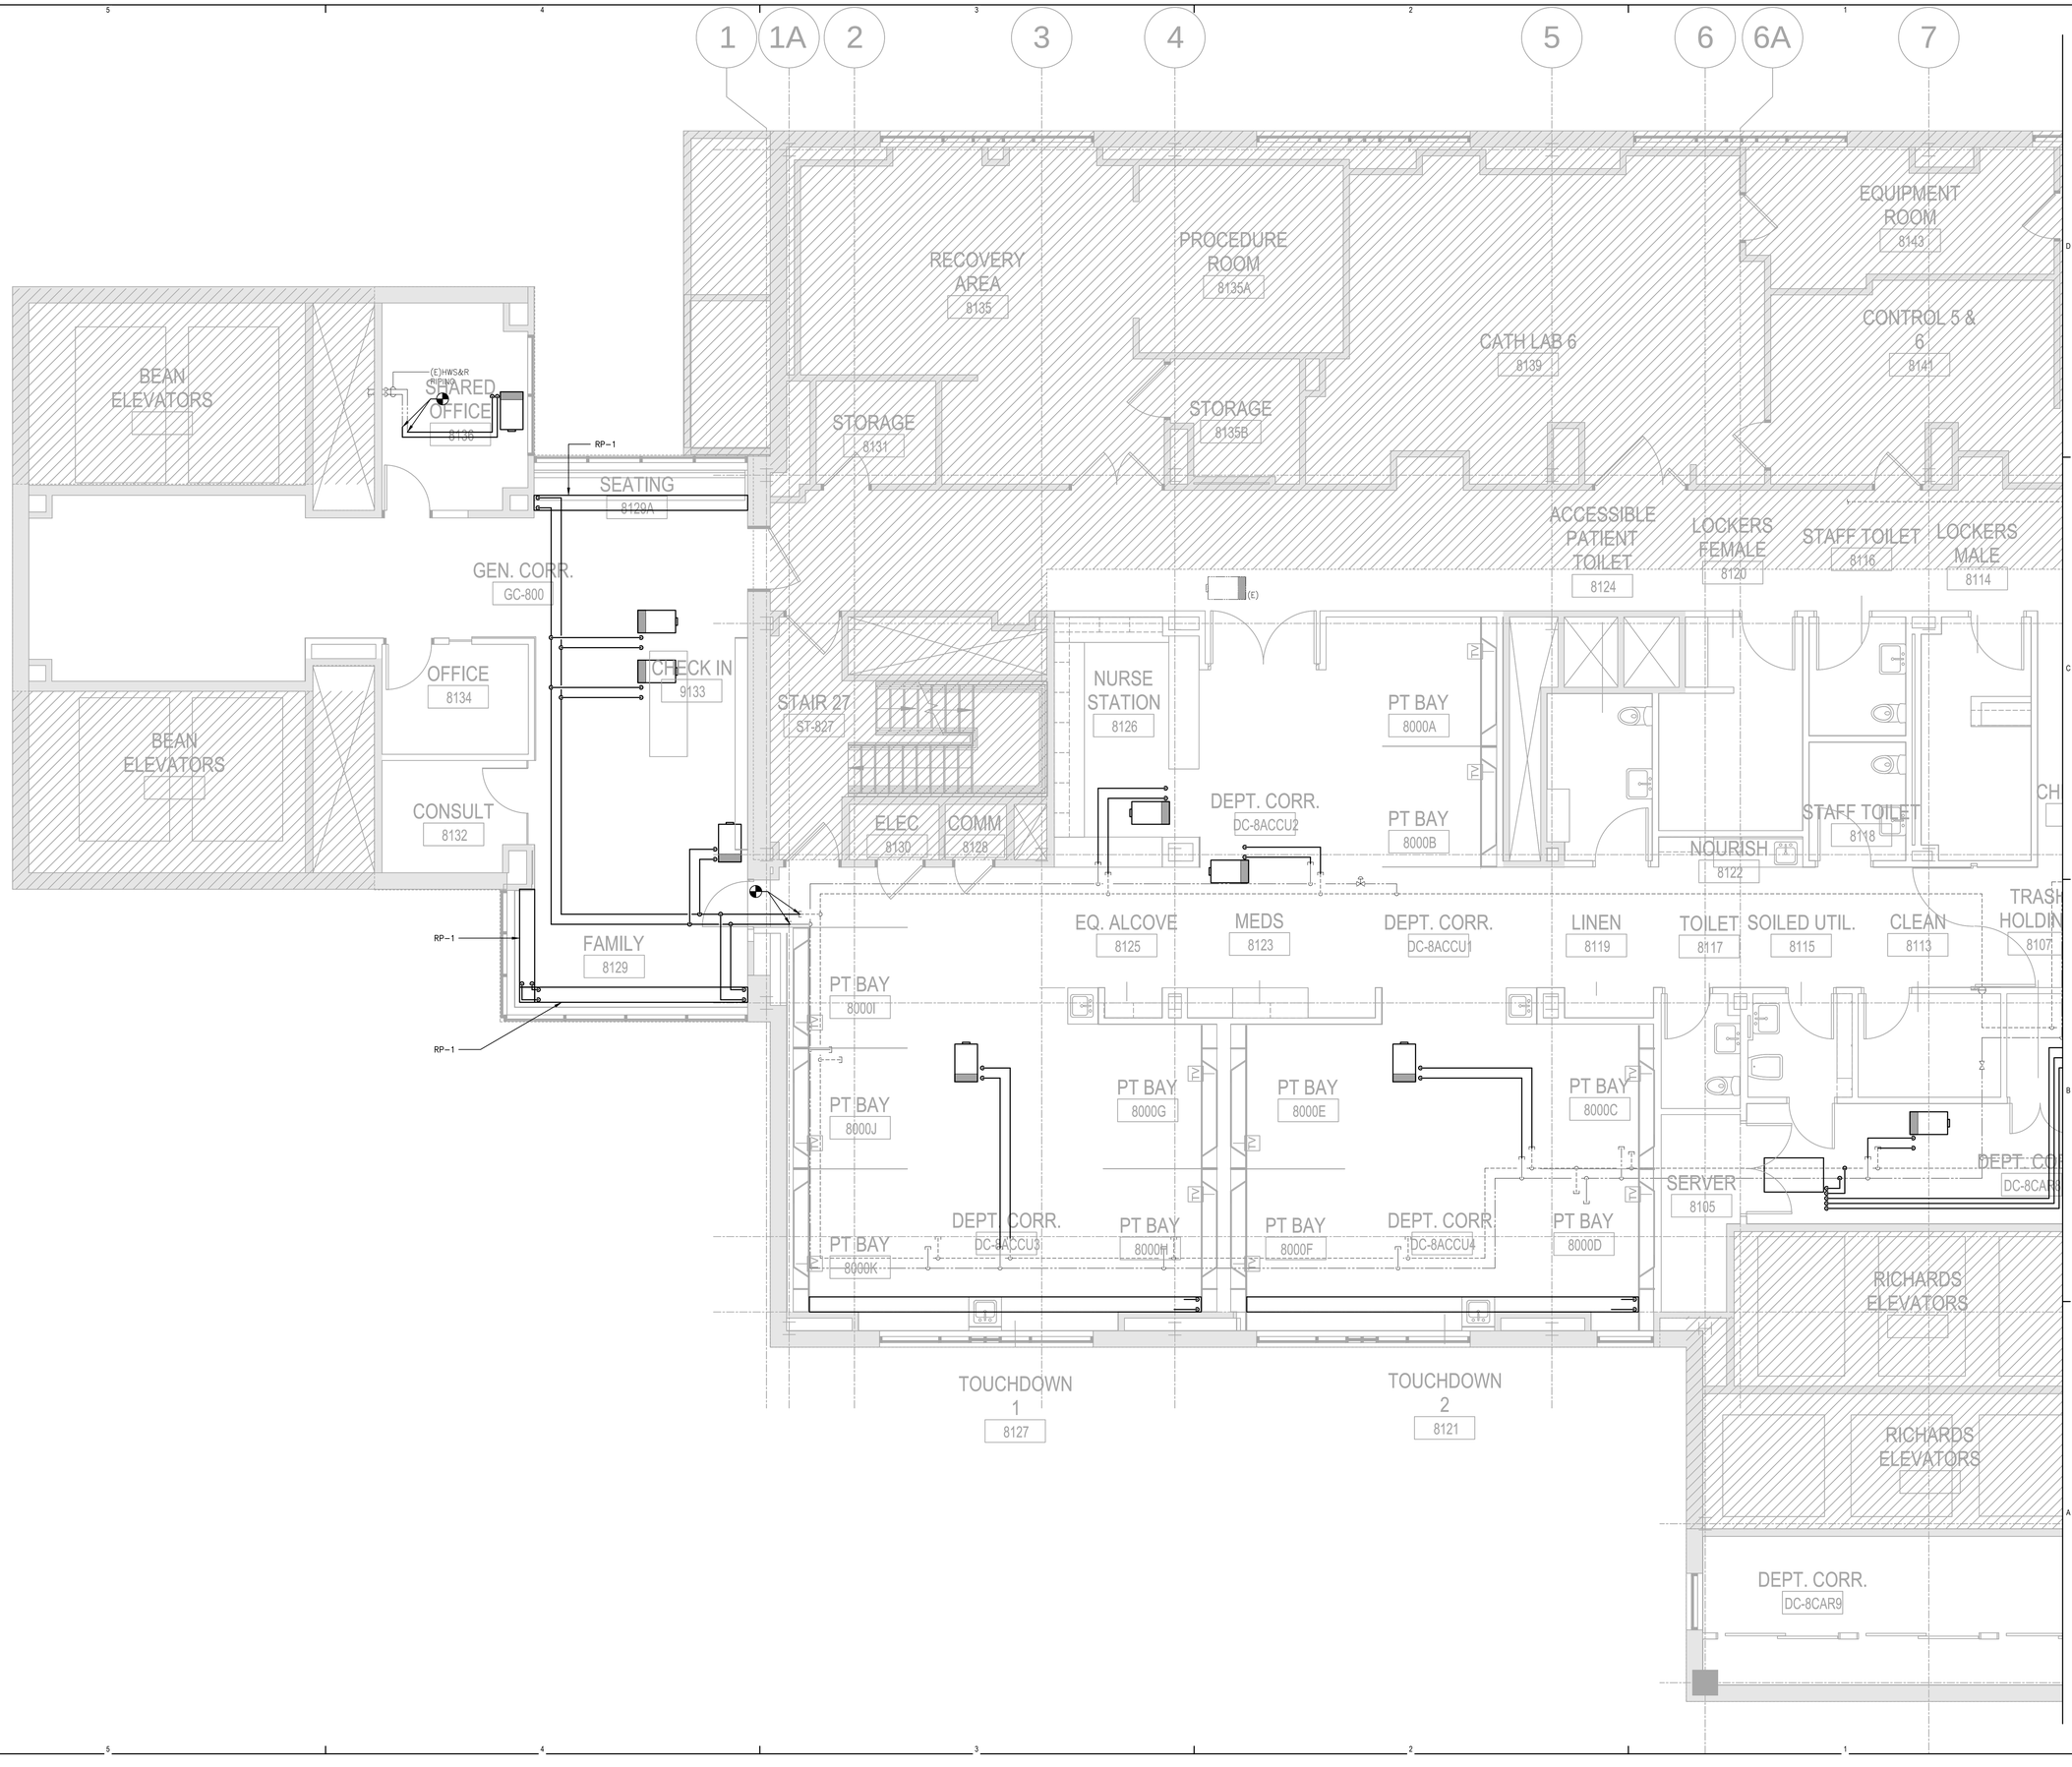

PERKINS + WILL
225 Franklin Street, Suite 1100
Boston, MA 02110
t 617.478.0300
f 617.478.0321
www.perkinswill.com

CONSULTANTS

MEPFP
AKF GROUP LLC
99 Bedford St., 2nd Floor
Boston, MA 02111
t 617.737.1111
f 617.737.4311

STRUCTURAL
SGH INC.
41 Seyon St.
Waltham, MA 02453
t 781.907.9000
f 781.907.9009

STATE OF MAINE
DAVID P. ROBERTS
No. 11646
LICENSED
PROFESSIONAL ENGINEER

PROJECT

ACCU RELOCATION
22 Bramhall Street
Portland, Maine 04102

Maine Medical Center
MaineHealth

MAINE MEDICAL CENTER
22 Bramhall Street
Portland, Maine 04102

06.24.2016
ISSUE CHART

NO	ISSUE	DATE
	ISSUED FOR PERMIT	06.24.2016

Job Number B160089-000
Checked DPR
Approved

TITLE
RICHARDS 8 - MECHANICAL PIPING PLAN - WEST

SHEET NUMBER
M04-02

Copyright @ 2016 Perkins+Will

SAVE DATE: 6/24/2016 1:14 PM
PLOT DATE: 6/24/2016 1:56 PM
LOGIN: Calvesbert, David
P:_Projects\B160000\B160089-000\D-Design Mgmt\CAD\Richards 7-8-9\Mech\B160089-000_M04-02_M04-03.dwg