DEMOLITION NOTES:

N - INTERIOR:
1. REMOVE EXISTING DOOR.
2. REMOVE PLUMBING FIXTURE.

C - CEILING
1. REMOVE CEILING, REMOVE AND SAVE LIGHT FIXTURES, CEILING MOUTED IV HOOKS, AND OTHER MISC DEVICES.

2 DEMOLITION PLAN
1/4" = 1'-0"

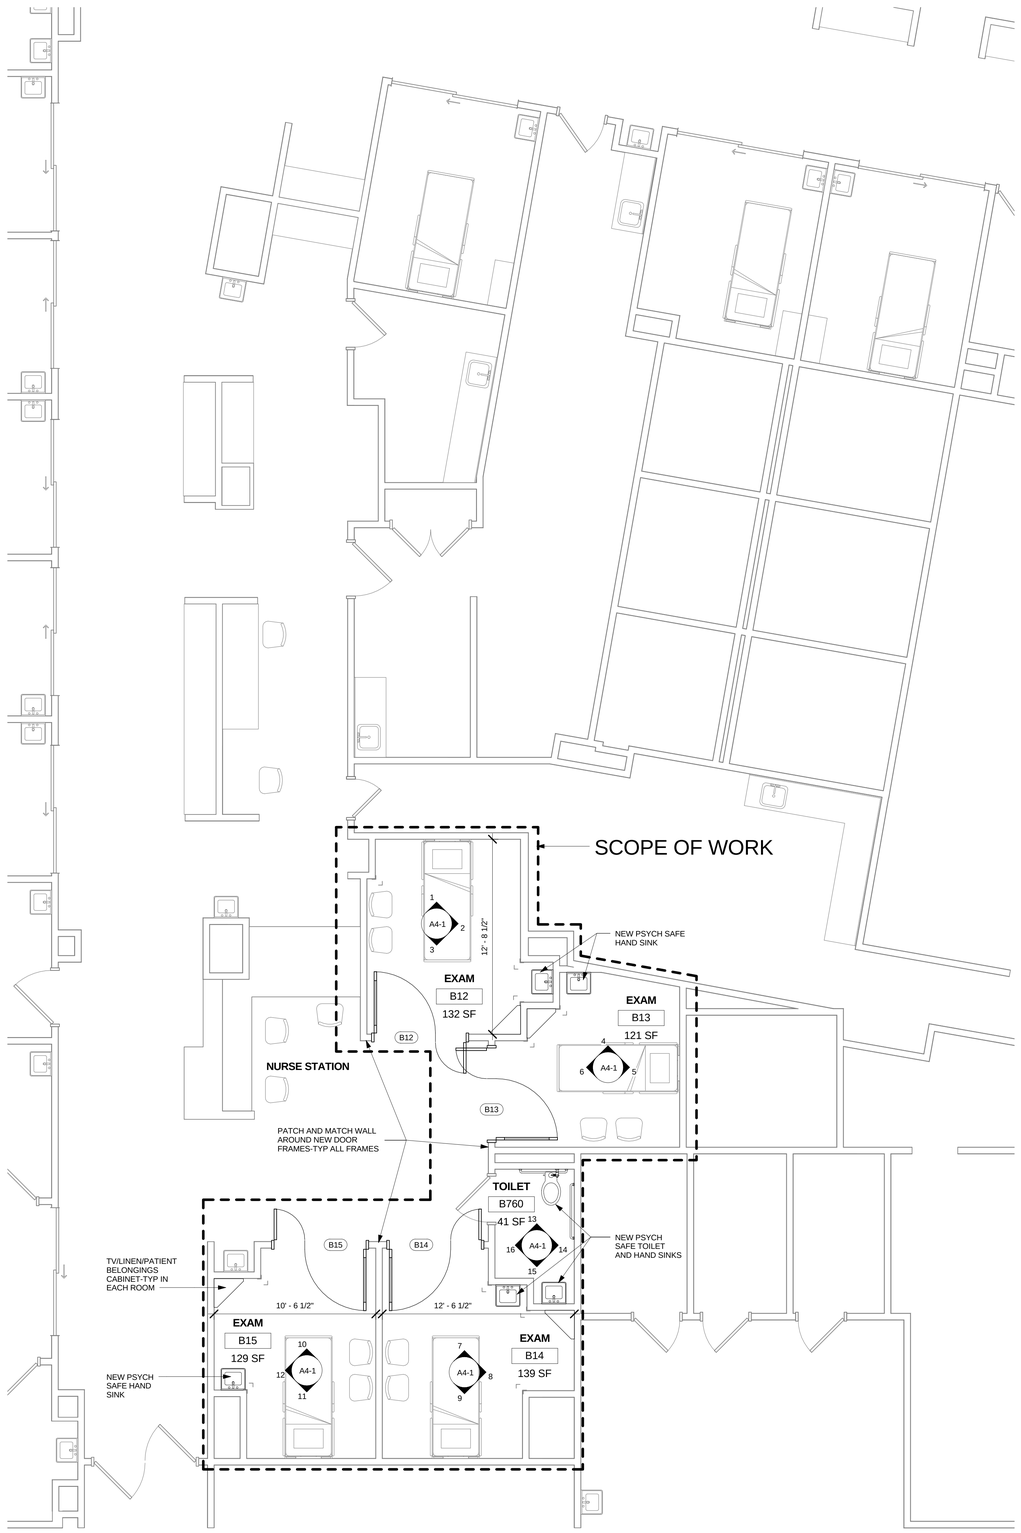

1 FLOOR PLAN
1/4" = 1'-0"

morris switzer
environments for health

Williston, Vermont
Boston, Massachusetts
Portland, Maine

183 Middle Street
Portland, ME 04101
t 207.773.8841
f 207.773.8840

morrisswitzer.com

© 2014 MorrisSwitzer

LICENSED ARCHITECT
CHARLES J. HIZZA, JR.
No. ARC2288
STATE OF MAINE

Seals

FITZEMEYER & TOCCI ASSOCIATES, INC.
MECHANICAL / ELECTRICAL ENGINEERS
Thoughtful Practical Engineering
92 Montvale Ave., Suite 4100
Stoneham, MA 02180
Tel:781-481-0210
Fax: 781-481-0230
Web: www.f-t.com

Project North

Key Plan N.T.S.

ASI-01	1-13-15	
Revision	Date	No

MAINE MEDICAL CENTER

22 Bramhall Street, Portland, ME 04102

ED Psych Exam Room Renovations

MorrisSwitzer Project Number	201451
Date	1.27.2017
Scale	1/4" = 1'-0"

Sheet Title and Number

DEMOLITION PLAN, FLOOR PLAN

A1-1

F:\MMC_201451_EDPsychRmReno\03 Acad\Base Drawings\MMC-EDPsychRmReno.rvt

2/1/2017 1:00:52 PM