PLUMBING DEMOLITION NOTES

1. NOT USED.
2. DISCONNECT AND REMOVE EXISTING PLUMBING FIXTURE AND RETAIN ASSOCIATED WATER AND WASTE CONNECTIONS FOR REUSE.

PLUMBING NEW WORK NOTES

1. NOT USED
2. CONNECT NEW FIXTURE WATER AND WASTE PIPES TO EXISTING WATER AND WASTE PIPE STUBS AT WALL.

1 FIRST FLOOR PLUMBING DEMO
P1.0 1/4" = 1'-0"

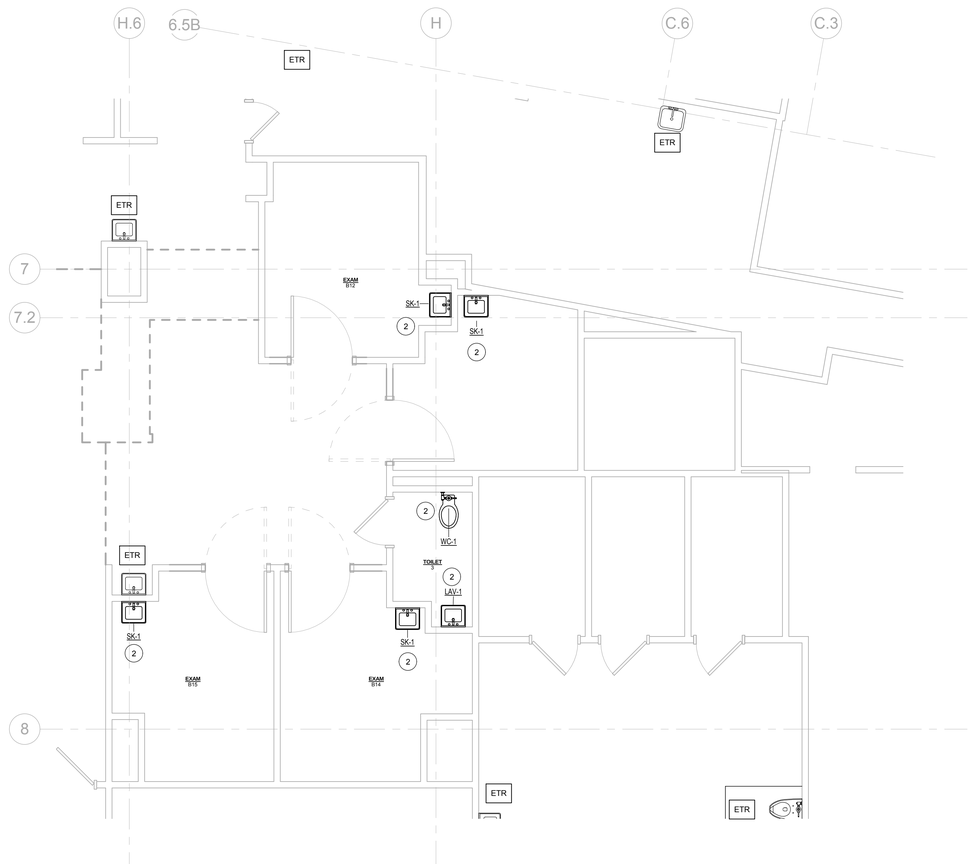

2 FIRST FLOOR PLUMBING NEW WORK
P1.0 1/4" = 1'-0"

morris switzer
environments for health

Williston, Vermont
Boston, Massachusetts
Portland, Maine

183 Middle Street
Portland, ME 04101
t 207.773.8841
f 207.773.8840

morrisswitzer.com

© 2014 MorrisSwitzer

Seals

Consultant

DD Approval Signature	Date

Project North

Key Plan N.T.S.

Issued For Construction		

Revision	Date	No

Portland, Maine

Psych Room Renovation

MorrisSwitzer Project Number	201451
Date	1/27/2017
Scale	As indicated

Sheet Title and Number

PLUMBING FIRST FLOOR PLAN

P1.0

D:\RevitProjects\2014\140117 - MMC PSYCH RENo central.rvt

1/27/2017 3:32:22 PM