DRAWING NOTES:

1. REFER TO DRAWING E-000 FOR LEGEND, SYMBOLS, DEMOLITION NOTES, GENERAL NOTES, AND CIRCUIT TRACING NOTE.
2. REFER TO ARCHITECTURAL DRAWINGS FOR EXACT LIMIT OF DEMOLITION.
3. CONTRACTOR SHALL VERIFY ANY DEVICE AND/OR CIRCUIT IN QUESTION PRIOR TO ANY DEMOLITION.
4. ELECTRICAL CONTRACTOR SHALL COORDINATE NEMA RATINGS OF ALL DEVICES PRIOR TO INSTALLATION.
5. ELECTRICAL CONTRACTOR SHALL BE RESPONSIBLE FOR COORDINATING AND CONFIRMING LOCATIONS AND MOUNTING HEIGHTS OF ALL ELECTRICAL DEVICES WITH ARCHITECT AND ARCHITECTURAL DRAWINGS.
6. CIRCUIT NUMBERS ARE SHOWN FOR DESCRIPTIVE PURPOSES ONLY. EXACT NUMBERS SHALL BE DETERMINED IN FIELD AND SHALL BE NOTED ON THE CONTRACTOR'S AS-BUILT DRAWINGS..
7. OUTLETS MOUNTED IN THE MILLWORK. ELECTRICAL CONTRACTOR SHALL COORDINATE EXACT LOCATION WITH THE ARCHITECT. RUN CONDUIT IN THE CEILING BELOW AND STUB-UP INTO MILLWORK.
8. BRANCH CONDUCTORS SHALL BE SIZED AND INSTALLED FOR A MAXIMUM VOLTAGE DROP OF 3%. ELECTRICAL CONTRACTOR SHALL REFER TO SPECIFICATIONS FOR ADDITIONAL REQUIREMENTS AND OPTIONS.

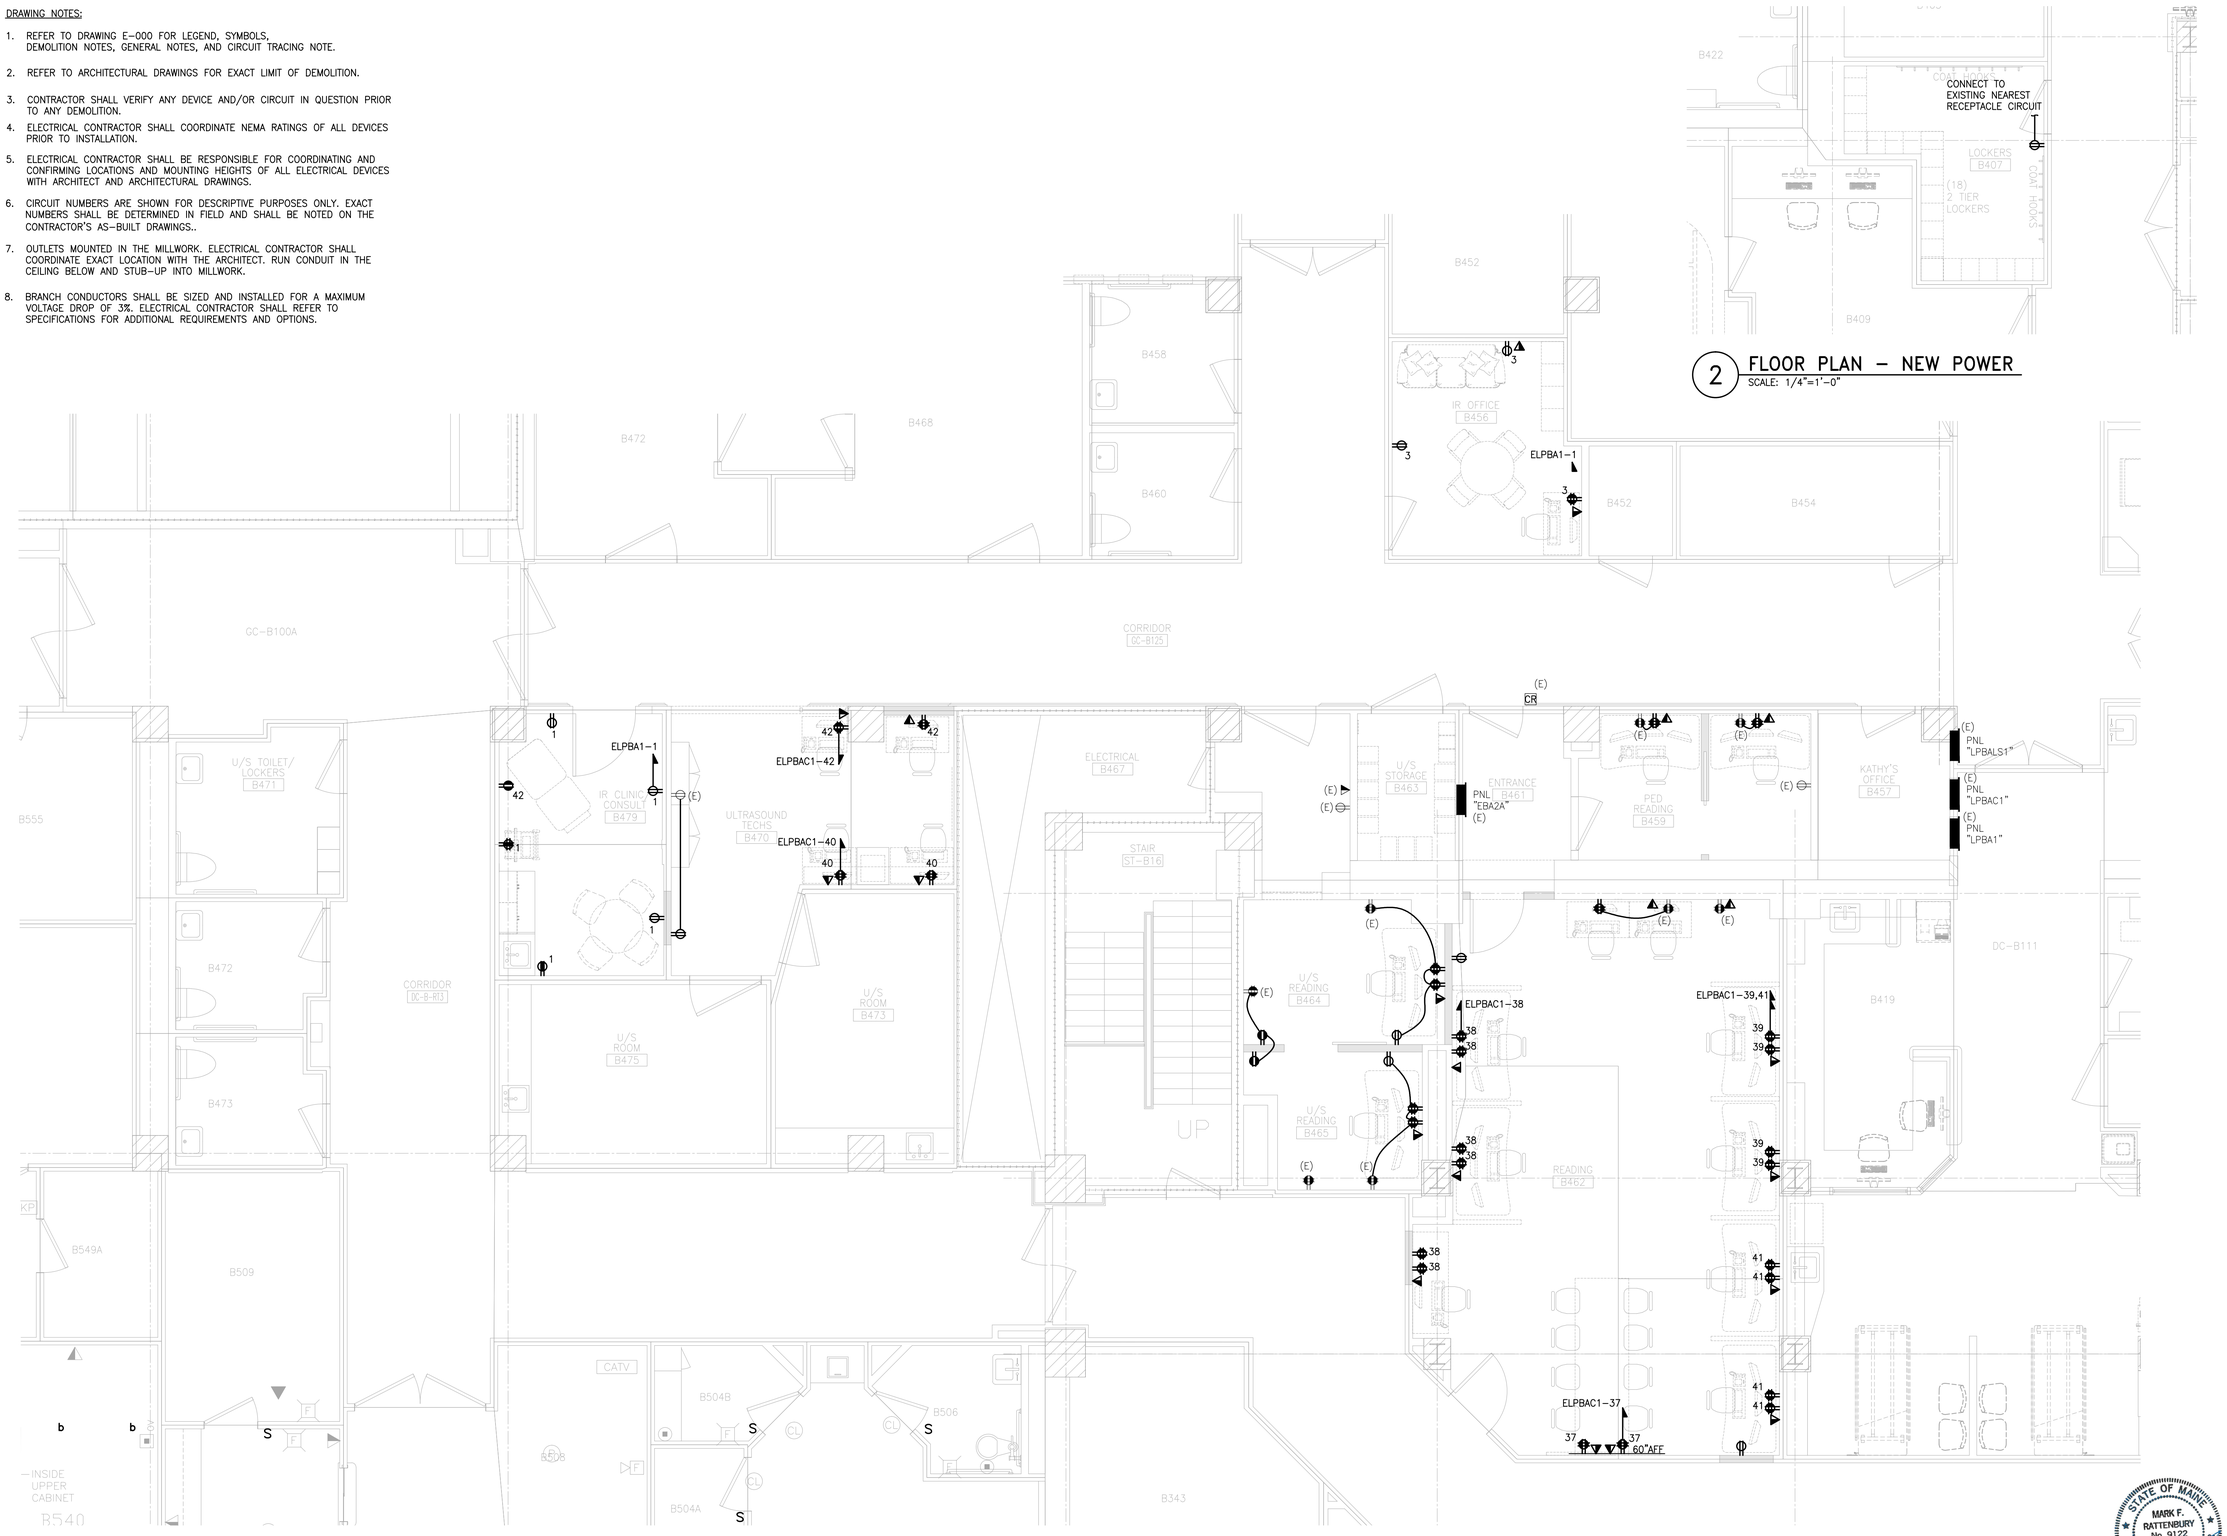

1 FLOOR PLAN – NEW POWER
SCALE: 1/4"=1'-0"

2 FLOOR PLAN – NEW POWER
SCALE: 1/4"=1'-0"

STATE OF MAINE
MARK F. RATTENBURY
No. 9122
ELECTRICAL
LICENSED
PROFESSIONAL ENGINEER

144 Fore Street/P.O. Box 618
Portland, Maine 04104
tel. (207) 772-3846
fax. (207) 772-1070
www.smrtinc.com

ARCHITECTURE
ENGINEERING
PLANNING
INTERIOR DESIGN
COMMISSIONING

SMRT

PROJECT NORTH
MAG NORTH

AKF
99 Bedford Street, 2nd Fl.
Boston, MA 02111
T: 617.737.1111 F: 617.737.4311
BALTIMORE / BOSTON / HAMPTON / HARTFORD / MINNEAPOLIS
NEW JERSEY / NEW YORK / PHILADELPHIA / PITTSBURGH / SACRAMENTO
ENGINEERING - AVIATION - TESTING - BUILDING MANAGEMENT SYSTEMS - CONTROLS - MEP/FP
COST CONSULTING - COMMISSIONING - CIVIL & TRANSPORTATION - ENERGY & SUSTAINABILITY
RESTORATION - REVIT STUDIO - ARCHITECTURE - DESIGN INTERIORS
www.AKFGroup.com

MAINE MEDICAL CENTER
IR READING ROOM AND U/S RENOVATION
PORTLAND, MAINE

CURRENT ISSUE STATUS: PERMITTING

REV	DESCRIPTION	DATE
	ISSUED FOR PERMITTING	03-31-17

GRAPHIC SCALE: 0" 1"

SCALE:	1/4"=1'-0"
PROJECT MANAGER:	
JC/DRAWN BY:	
A/E OF RECORD:	
CAD FILE:	
PROJECT NO:	B160305-000
DATE:	03-31-17

SHEET TITLE:
ELECTRICAL FLOOR PLAN – POWER

SHEET No. E-200

SAVE DATE: 3/30/2017 3:57 PM
PLOT DATE: 3/31/2017 1:58 PM
LOGIN: Jaques, Christopher
P:_Projects\B160000\B160305-000\D-Design Mgmt\CAD\Elec\B160305-000_E-200.dwg