DRAWING NOTES:

1. REFER TO DRAWING FA-000 FOR LEGEND, SYMBOLS, AND GENERAL NOTES.
2. ELECTRICAL CONTRACTOR SHALL BE RESPONSIBLE FOR COORDINATING AND CONFIRMING LOCATIONS AND MOUNTING HEIGHTS OF ALL ELECTRICAL DEVICES WITH ARCHITECT AND ARCHITECTURAL DRAWINGS.
3. ALL DAMAGED EXISTING DEVICES THAT ARE TO REMAIN SHALL BE REPLACED WITH NEW DEVICES AND FACE PLATES. COORDINATE COLOR WITH ARCHITECT.

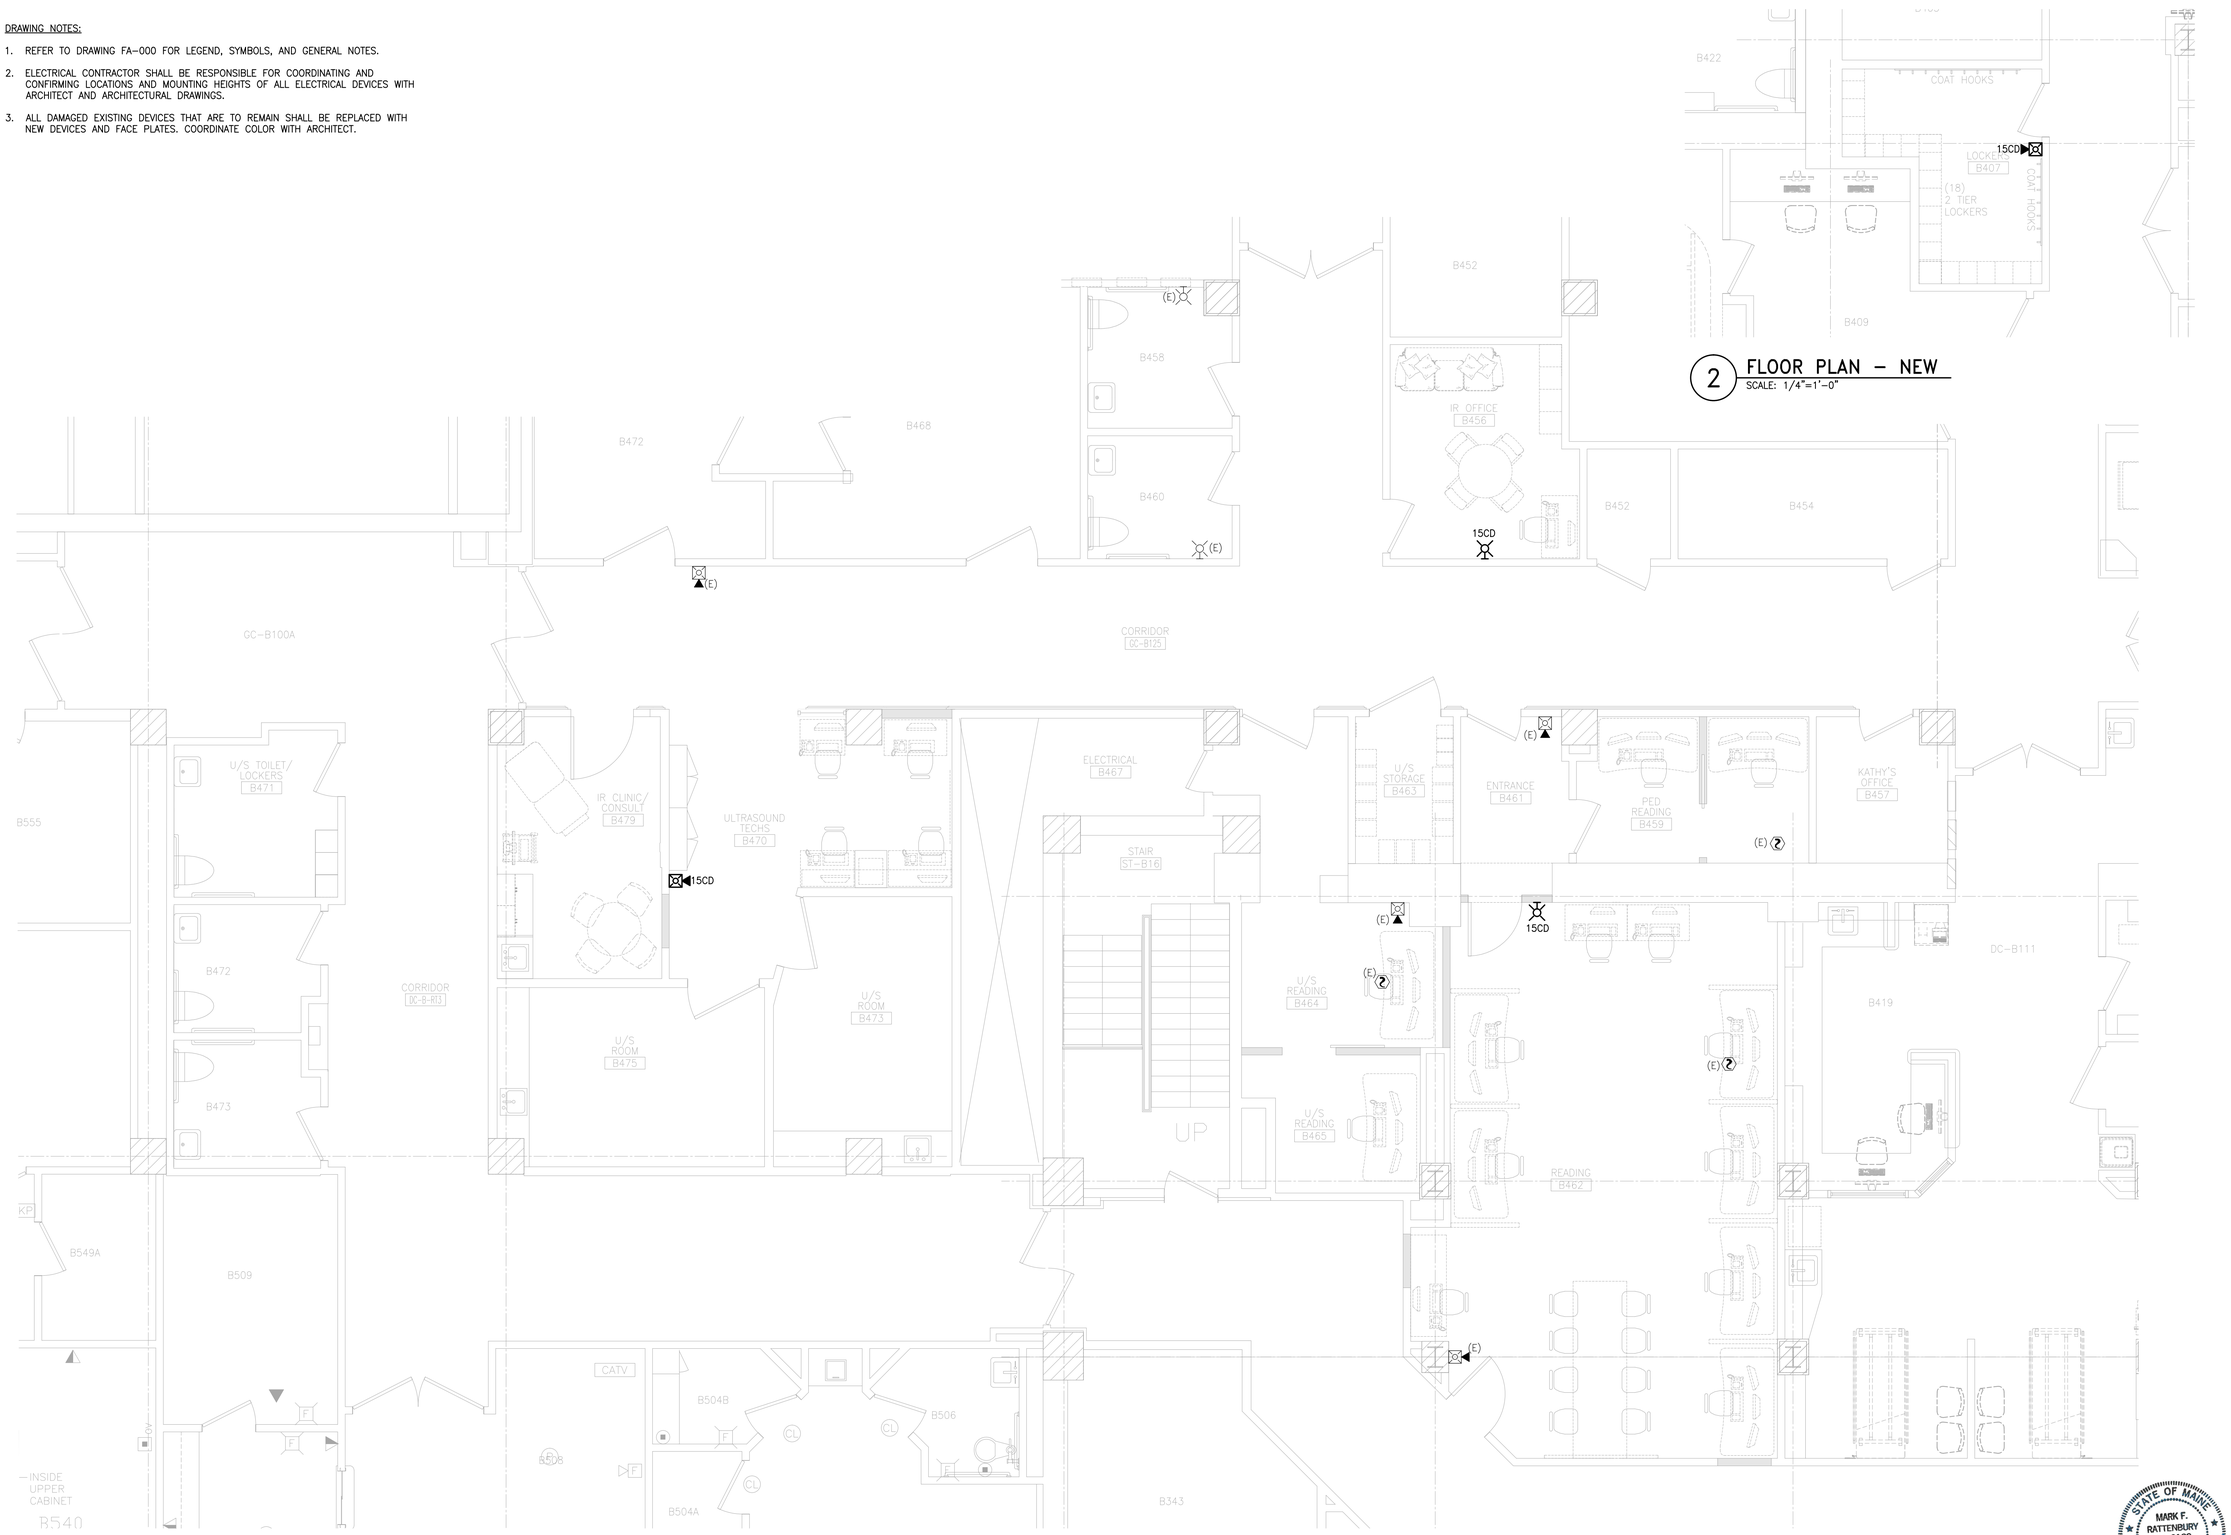

1 FLOOR PLAN – NEW
SCALE: 1/4"=1'-0"

2 FLOOR PLAN – NEW
SCALE: 1/4"=1'-0"

STATE OF MAINE
MARK F. RATTENBURY
No. 9122
ELECTRICAL
LICENSED
PROFESSIONAL ENGINEER

144 Fore Street/P.O. Box 618
Portland, Maine 04104
tel. (207) 772-3846
fax. (207) 772-1070
www.smrtinc.com

ARCHITECTURE
ENGINEERING
PLANNING
INTERIOR DESIGN
COMMISSIONING

SMRT

PROJECT NORTH
Mag. North

AKF
99 Bedford Street, 2nd Fl.
Boston, MA 02111
T: 617.737.1111 F: 617.737.4311
BALTIMORE / BOSTON / HARTFORD / MEXICO CITY / MINNEAPOLIS
NEW JERSEY / NEW YORK / PHILADELPHIA / PITTSBURGH / SACTO
ENGINEERING - MAINTENANCE/TESTING - BUILDING MANAGEMENT SYSTEMS - CONTROLS/BMS
COST CONSULTING - COMMISSIONING - FIRE & SECURITY - ENERGY & SUSTAINABILITY
RESTORATION - REHABILITATION - ADAPTED REUSE - HISTORIC PRESERVATION
www.AKFGroup.com

MAINE MEDICAL CENTER
IR READING ROOM AND U/S RENOVATION
PORTLAND, MAINE

CURRENT ISSUE STATUS: PERMITTING

REV	DESCRIPTION	DATE
	ISSUED FOR PERMITTING	03-31-17

GRAPHIC SCALE: 0" 1"

SCALE:	1/4"=1'-0"
PROJECT MANAGER:	
JC/DRAWN BY:	
A/E OF RECORD:	
CAD FILE:	
PROJECT NO:	B160305-000
DATE:	03-31-17

SHEET TITLE:
FIRE ALARM
FLOOR PLAN

SHEET No.
FA-100

SAVE DATE: 2/24/2017 12:19 PM
PLOT DATE: 3/31/2017 2:01 PM
LOGIN: Jaques, Christopher
P:_Projects\B160000\B160305-000\D-Design Mgmt\CAD\FA\B160305-000_FA-100.dwg