MAINE MEDICAL CENTER
IR READING AND U/S RENOVATION
BRAMHALL CAMPUS - PORTLAND, MAINE

A/C	AIR CONDITIONING
ACPLAS	ACOUSTICAL PLASTER
ACT	ACOUSTIC CEILING TILE
AFF	ABOVE FINISHED FLOOR
AP	ACCESS PANEL
BCE	BOTTOM CHORD EXTENSION
BD	BOARD
BLP	BORROWED LIGHT PANEL
BO	BOTTOM OF
BOF	BOTTOM OF FOOTING
BOS	BOTTOM OF STEEL
BS	BOTH SIDES
BSE	BSBRICK SHELF ELEVATION
C	CHANNEL
CB	CATCH BASIN; CHALKBOARD
CFM	CUBIC FEET PER MINUTE
CJ	CONTROL JOINT; CONSTRUCTION JOINT
CLG	CEILING
CMU	CONCRETE MASONRY UNIT
CT	CERAMIC TILE
CUH	CABINET UNIT HEATER
DF	DRINKING FOUNTAIN
DR	DISPLAY RAIL
DW	DISHWASHER
EF	EXHAUST FAN; EACH FACE
EJ	EXPANSION JOINT
EPDM	ETHYLENE PROPYLENE DIENE MONOMER
EW	EACH WAY
EWC	ELECTRIC WATER COOLER
FB	FLAT BAR
FBO	FURNISHED BY OTHERS
FCO	FLOOR CLEAN-OUT
FD	FLOOR DRAIN
FE	FIRE EXTINGUISHER
FF	FINISHED FLOOR; FAR FACE
FO	FRAMED OPENING
FS	FAR SIDE
GB	GRAB BAR
GC	GENERAL CONTRACTOR
GDT	GYPSUM DROP-IN TILE
GWB	GYPSUM WALL BOARD
H	HORIZONTAL
HC	HANDICAPPED; HOLLOW CORE
HM	HOLLOW METAL
HRU	HEAT RECOVERY UNIT
HT	HEIGHT
H&V	HEATING AND VENTILATING
HVAC	HEATING, VENTILATING AND AIR CONDITIONING
IF	INSIDE FACE
IJ	ISOLATION JOINT
INV	INVERT
JS	JOIST SUBSTITUTE
L	ANGLE
LLH	LONG LEG HORIZONTAL
LLV	LONG LEG VERTICAL
LP	LIGHTING PANEL; LIQUIFIED PROPANE
MB	MARKER BOARD
MDO	MEDIUM DENSITY OVERLAY
MO	MASONRY OPENING
MR	MOISTURE-RESISTANT
MUA	MAKE-UP AIR
N	NOSING
NIC	NOT IN CONTRACT
NS	NEAR SIDE
NTS	NOT TO SCALE
OC	ON CENTER
OF	OUTSIDE FACE
OH	OVERHEAD
PA	PUBLIC ADDRESS
PAF	POWDER-ACTUATED FASTENER
PL	PLATE
PLAM	PLASTIC LAMINATE
PLF	POUNDS PER LINEAR FOOT
PP	POWER PANEL
PSF	POUNDS PER SQUARE FOOT
PSI	POUNDS PER SQUARE INCH
PT	PRESSURE-TREATED
PVC	POLYVINYL CHLORIDE
PWP	PLASCORE WALL PANEL
R	RISER; RADIUS
RB	RESILIENT BASE
RD	ROOF DRAIN
RO	ROUGH OPENING
RR	RUB-RAIL
ACT	SUSPENDED ACOUSTIC TILE CEILING
SBO IBC	SUPPLIED BY OWNER INSTALLED BY CONTRACTOR
SC	SOLID CORE
SCHD	SCHEDULE
SF	SQUARE FOOT; SUPPLY FAN
SK	SHEAR KEY
SN	SANITARY NAPKIN (DISPENSER)
SP	SPACES
SS	STAINLESS STEEL

GRID LOCATION	TITLE
SCALE	REFERENCE SHEET

DRAWING TITLE BLOCK

A1 / A101 — BUILDING SECTION

A1 / A101 — WALL SECTION

A1 / A101 — DETAIL

LEVEL LINE

2 — REVISION

A — WINDOW TYPE

A50A6 — DOOR NUMBER

LOBBY / A153 — ROOM NAME / ROOM NUMBER

G14 / A200 — INTERIOR ELEVATION

15 — WALL TYPE

S — BACKER ROD AND SEALANT

A1 / A101 — EXTERIOR ELEVATION

MB	MARKER BOARD
MDO	MEDIUM DENSITY OVERLAY
MO	MASONRY OPENING
MR	MOISTURE-RESISTANT
MUA	MAKE-UP AIR
N	NOSING
NIC	NOT IN CONTRACT
NS	NEAR SIDE
NTS	NOT TO SCALE
OC	ON CENTER
OF	OUTSIDE FACE
OH	OVERHEAD
PA	PUBLIC ADDRESS
PAF	POWDER-ACTUATED FASTENER
PL	PLATE
PLAM	PLASTIC LAMINATE
PLF	POUNDS PER LINEAR FOOT
PP	POWER PANEL
PSF	POUNDS PER SQUARE FOOT
PSI	POUNDS PER SQUARE INCH
PT	PRESSURE-TREATED
PVC	POLYVINYL CHLORIDE
PWP	PLASCORE WALL PANEL
R	RISER; RADIUS
RB	RESILIENT BASE
RD	ROOF DRAIN
RO	ROUGH OPENING
RR	RUB-RAIL
ACT	SUSPENDED ACOUSTIC TILE CEILING
SBO IBC	SUPPLIED BY OWNER INSTALLED BY CONTRACTOR
SC	SOLID CORE
SCHD	SCHEDULE
SF	SQUARE FOOT; SUPPLY FAN
SK	SHEAR KEY
SN	SANITARY NAPKIN (DISPENSER)
SP	SPACES
SS	STAINLESS STEEL
T	TREAD
TB	TACKBOARD
T&B	TOP AND BOTTOM
TBM	TEMPORARY BENCHMARK
TCE	TOP CHORD EXTENSION
TJ	TIE JOIST
TO	TOP OF
TOC	TOP OF CONCRETE
TOF	TOP OF FOOTING
TOM	TOP OF MASONRY
TOP	TOP OF PIER
TOS	TOP OF STEEL; TOP OF SLAB
TOW	TOP OF WALL
TP	TOILET PAPER (DISPENSER)
TS	
UH	UNIT HEATER
UNO	UNLESS NOTED OTHERWISE
V	VENT PIPE; VERTICAL
VB	VAPOR BARRIER
VCT	VINYL COMPOSITION TILE
VP	VISION PANEL
VTR	VENT THROUGH THE ROOF
W/	WITH
WC	WATER CLOSET
WF	WIDE FLANGE
WH	WATER HEATER
W/O	WITHOUT
WP	WALL PROTECTION
WS	WEB STIFFENER
WWF	WELDED WIRE FABRIC

SITE LOCATION MAP: NDF BASEMENT

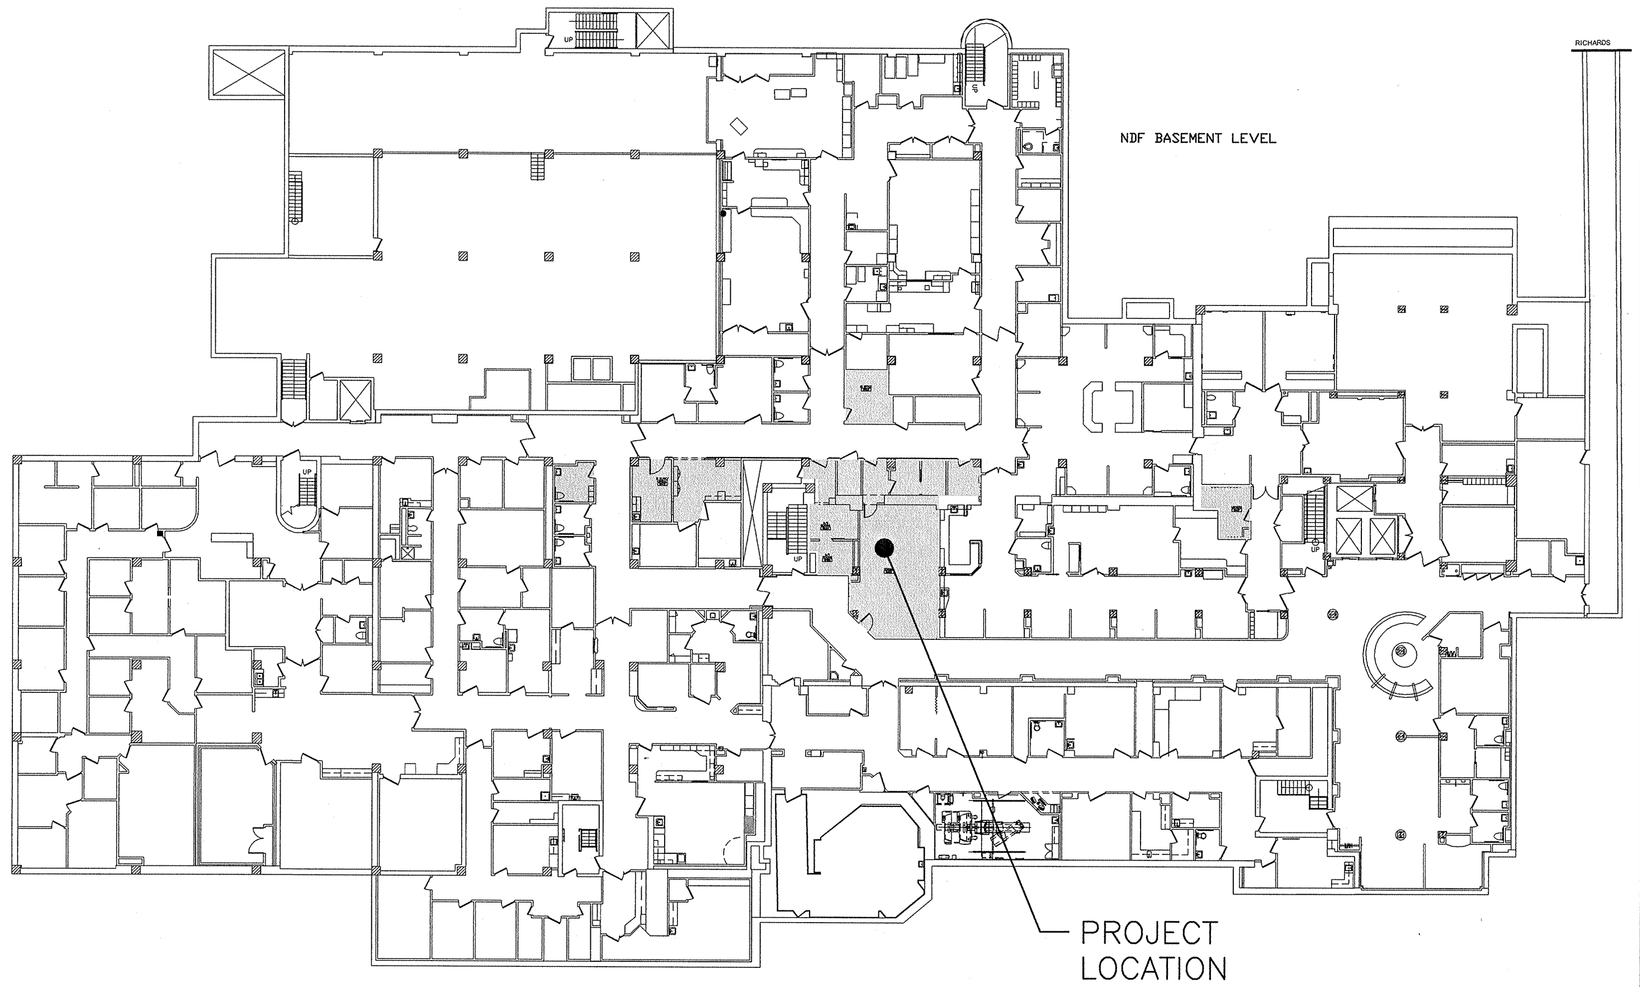

DRAWING LIST

GENERAL

GI001	COVER SHEET
GI002	PARTITION TYPES AND TYPICAL MOUNTING HEIGHTS

ARCHITECTURAL

A-100	PARTIAL FACILITY AND CODE COMPLIANCE PLAN
AD101	DEMOLITION PLAN
AE101	FLOOR PLAN
AE111	REFLECTED CEILING PLAN
AE210	INTERIOR ELEVATIONS
AE601	SCHEDULES

FIRE PROTECTION

F-000	FIRE PROTECTION COVER SHEET
F-100	FIRE PROTECTION FLOOR PLAN
F-200	FIRE PROTECTION DETAILS
F-300	FIRE PROTECTION SPECIFICATIONS

MECHANICAL

M-001	MECHANICAL COVER SHEET
M-100	MECHANICAL FLOOR PLAN - DUCT WORK DEMOLITION
M-101	MECHANICAL FLOOR PLAN - PIPING DEMOLITION
M-200	MECHANICAL FLOOR PLAN - DUCTWORK
M-300	MECHANICAL FLOOR PLAN - PIPING
M-400	MECHANICAL SCHEDULES
M-500	MECHANICAL DETAILS
M-600	MECHANICAL SPECIFICATIONS
M-601	MECHANICAL SPECIFICATIONS
M-602	MECHANICAL SPECIFICATIONS

ELECTRICAL

E-00	ELECTRICAL COVER SHEET
E-100	ELECTRICAL FLOOR PLAN - POWER DEMOLITION
E-101	ELECTRICAL FLOOR PLAN - LIGHTING DEMOLITION
E-200	ELECTRICAL FLOOR PLAN - POWER
E-300	ELECTRICAL FLOOR PLAN - LIGHTING
E-400	ELECTRICAL SCHEDULES AND DETAILS
E-500	SPECIFICATIONS
E-501	SPECIFICATIONS

FIRE ALARM

FA-000	FIRE ALARM COVER SHEET
FA-100	FIRE ALARM FLOOR PLAN

144 Fore Street/P.O. Box 618
Portland, Maine 04104
tel. (207) 772-3846
fax. (207) 772-1070
www.smrtinc.com

ARCHITECTURE
ENGINEERING
PLANNING
INTERIOR DESIGN
COMMISSIONING

SMRT

PROJECT NORTH

LICENSED ARCHITECT
DEREK J. VEILLEUX
No. 3185
STATE OF MAINE
3.30.17

MAINE MEDICAL CENTER
IR READING ROOM AND U/S RENOVATION
PORTLAND, MAINE

ISSUED FOR PERMITTING
3-31-17

CURRENT ISSUE STATUS:

REV	DESCRIPTION	DATE
0	ISSUED FOR PERMITTING	3-31-17

GRAPHIC SCALE: 0" 1"

SCALE:	1/4"=1'-0"
PROJECT MANAGER:	DJV
JC/DRAWN BY:	MDR
A/E OF RECORD:	DJV
CAD FILE:	GI001-1520?
PROJECT NO:	1520?
DATE:	

SHEET TITLE:
COVER SHEET

SHEET No.
GI001

© COPYRIGHT 2013 SMRT INC.