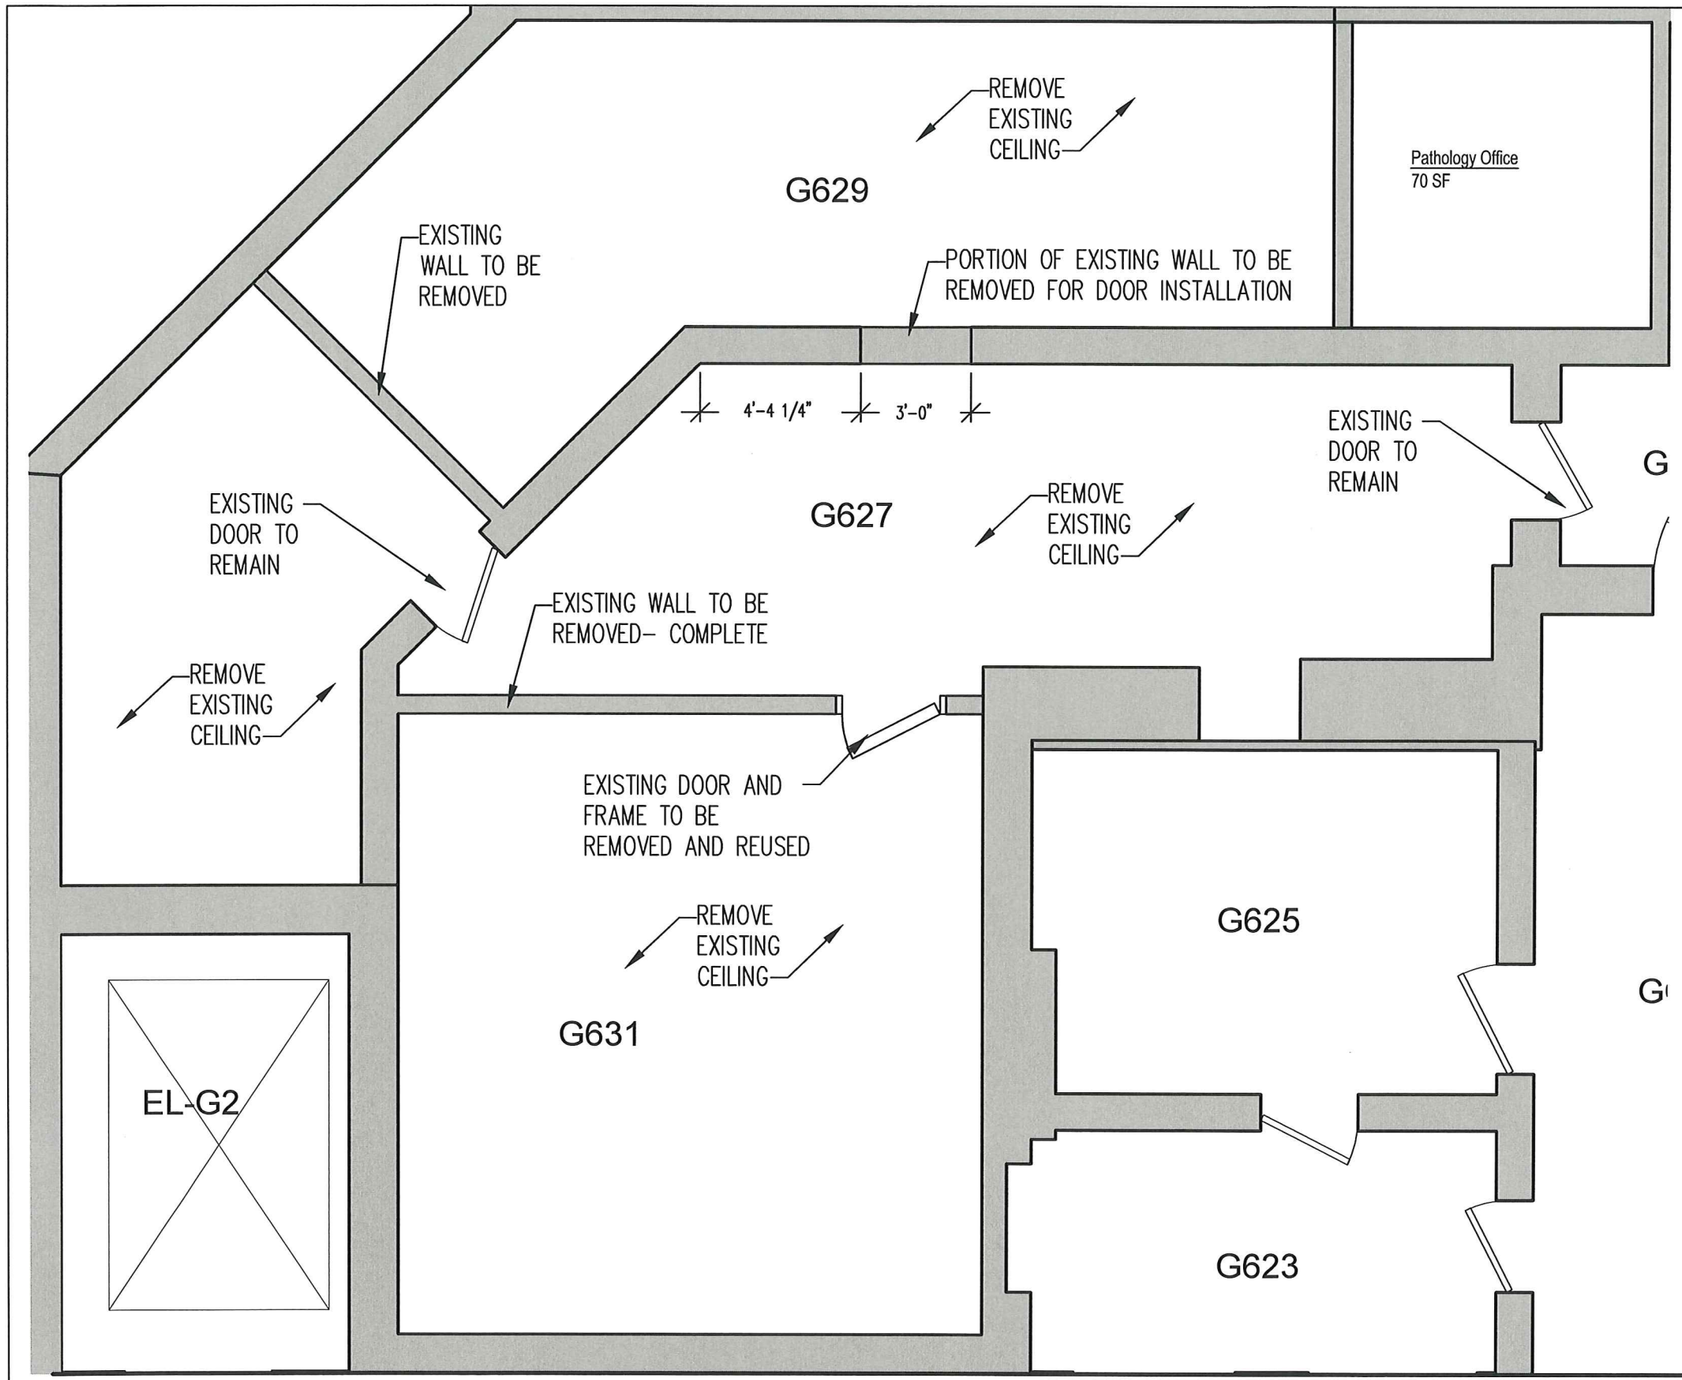

Scope of Work

Remove existing Ceiling grid and tiles complete-

Remove existing flooring

Remove/Rework existing mechanical and electrical as required- Reuse where possible.

LICENSED ARCHITECT
TIMOTHY C. SHEPHARD
NO. 3045
STATE OF MAINE

Maine Medical Center
MaineHealth

Facilities Development
22 Bramhall Street
Portland, ME 04102
(207) 662-2013
Fax (207) 662-6195

Telecom Office
MGB, Ground Floor

No	Revision	Date

Date	June 1, 2017
Project #	–
Drawn By	TB
Checked By	–

Title
Demo Plan

Sheet
D1.1