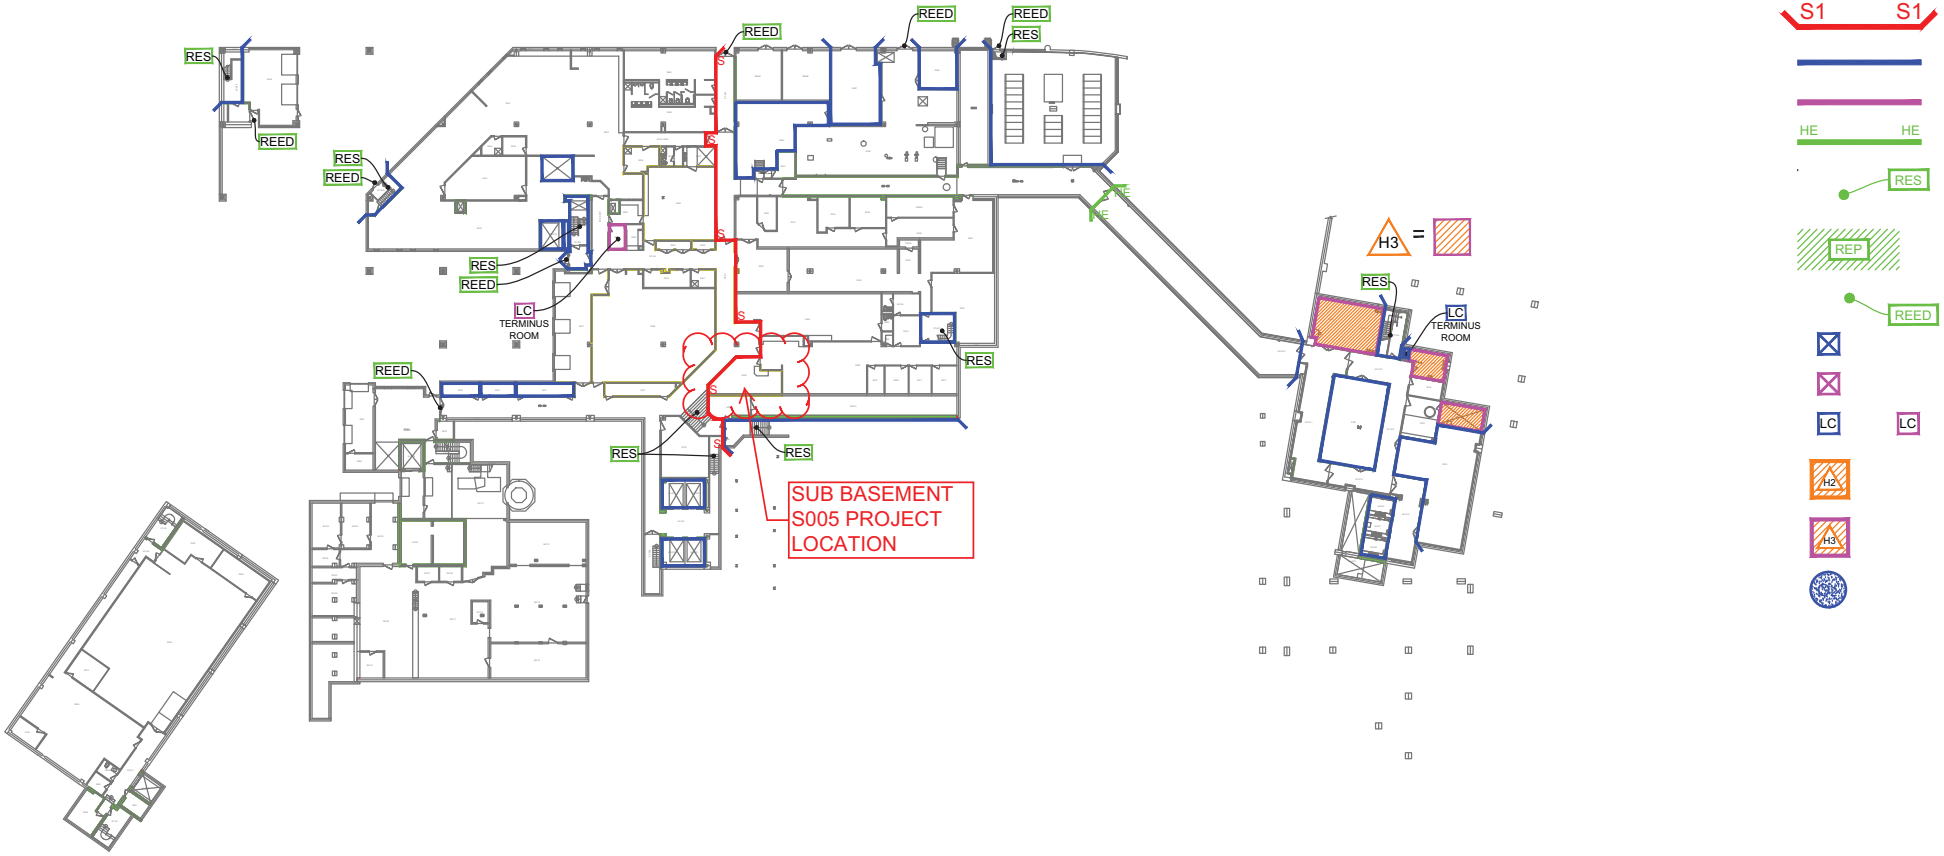
RES
REED
RES
REED
RES
REED
LC
TERMINUS
ROOM
REED
RES
RES
RES
REED
REED
RES
HE
HE
S
S1
H3
=
RES
LC
TERMINUS
ROOM
SUB BASEMENT
S005 PROJECT
LOCATION
S
S
S1
S1
HE
HE
RES
REP
REED
LC
LC
H2
H3