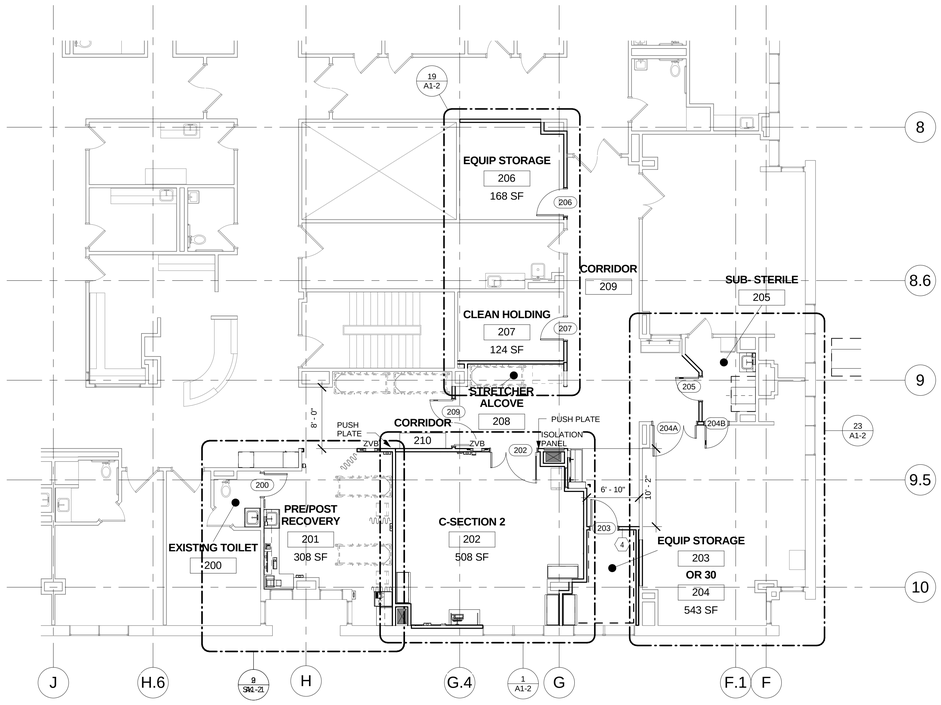

2 FLOOR PLAN
1/8" = 1'-0"

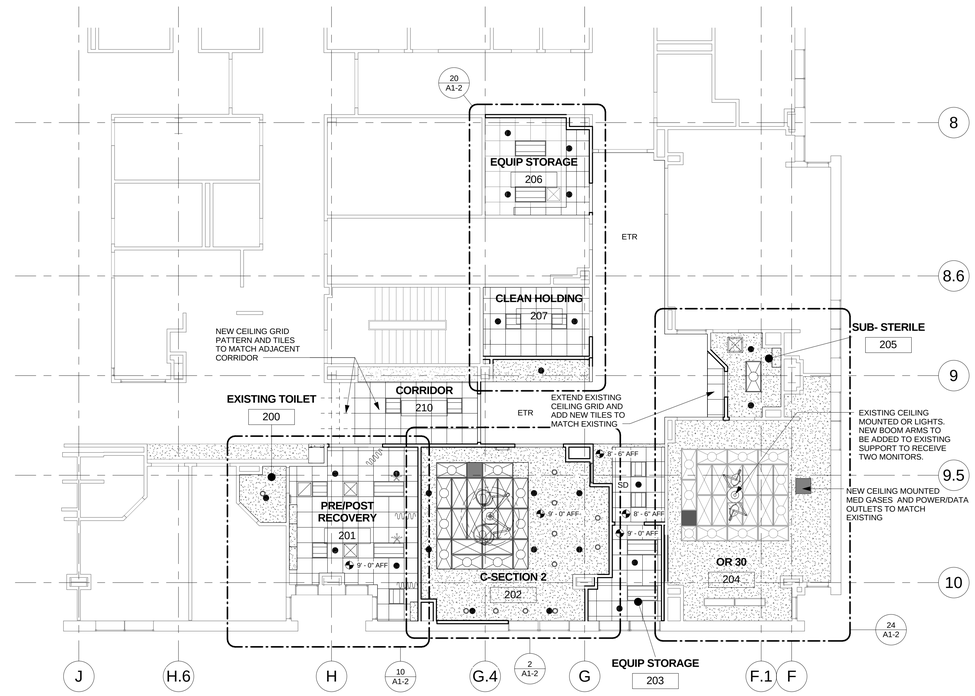

4 REFLECTED CEILING PLAN
1/8" = 1'-0"

REFLECTED CEILING PLAN LEGEND

- 2' x 4' LED
- 2' x 2' LED TROFFER
- 2' x 2' LED TROFFER - CLEAN
- LED DOWNLIGHT
- SD — SMOKE DETECTOR
- EX — EXIT SIGN
- SPRINKLER HEAD
- GWB
- ACOUSTICAL CEILING TILE
- ETR — EXISTING TO REMAIN

LIFE SAFETY LEGEND

- EXISTING 1-HOUR RATED WALL
- NEW 1-HOUR RATED WALL
- EXISTING 2-HOUR RATED WALL

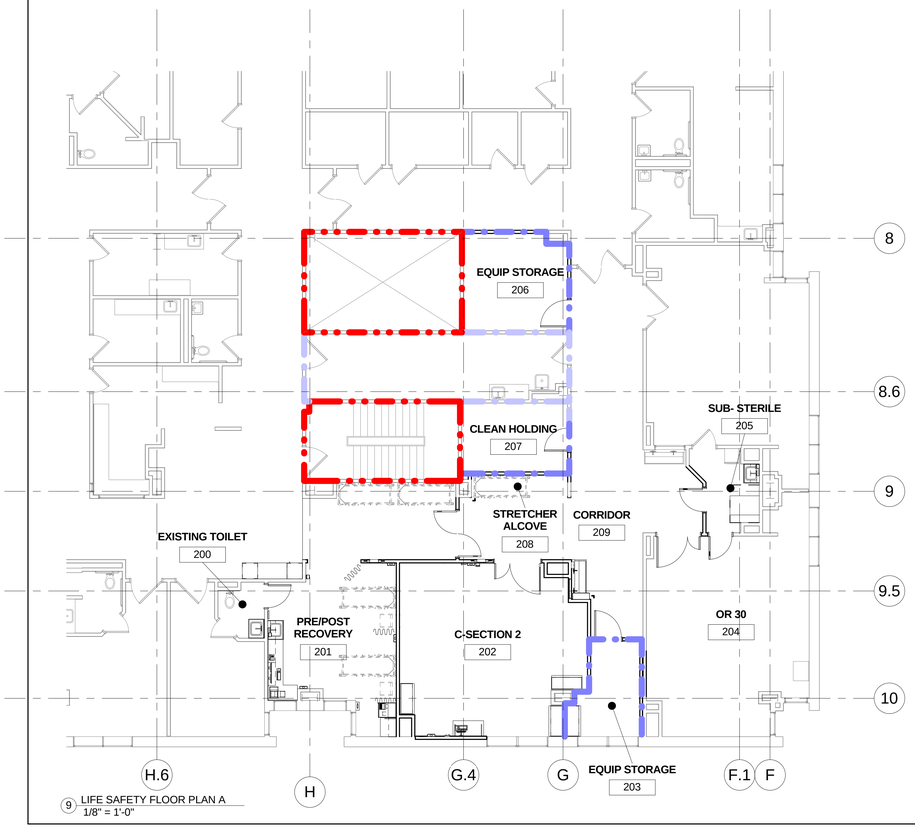

9 LIFE SAFETY FLOOR PLAN A
1/8" = 1'-0"

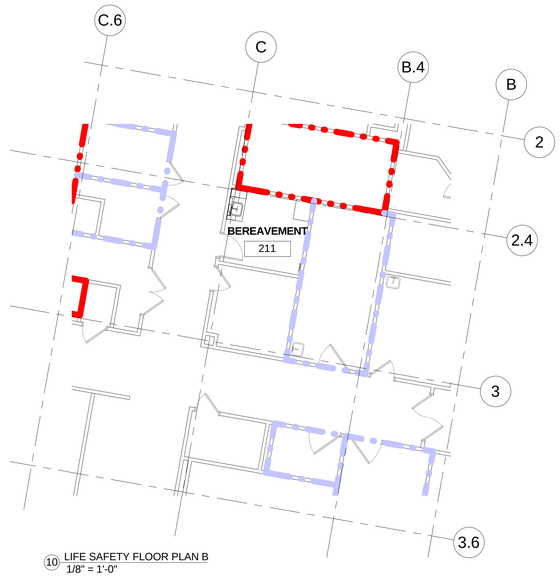

10 LIFE SAFETY FLOOR PLAN B
1/8" = 1'-0"

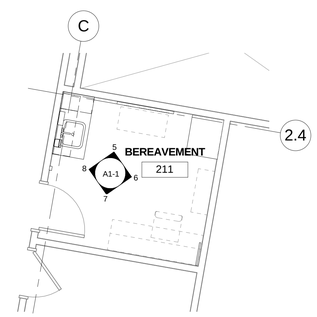

1 BEREAVEMENT 2752 FLOOR PLAN
1/4" = 1'-0"

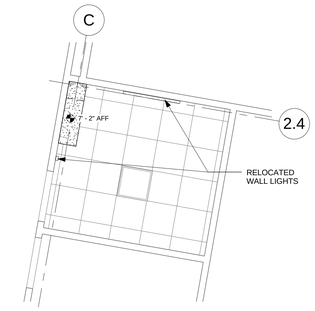

3 BEREAVEMENT 2752 REFLECTED CEILING PLAN
1/4" = 1'-0"

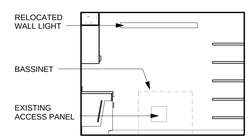

5 BEREAVEMENT 2752 - NORTH
1/4" = 1'-0"

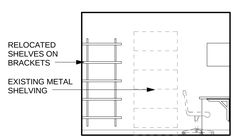

6 BEREAVEMENT 2752 - EAST
1/4" = 1'-0"

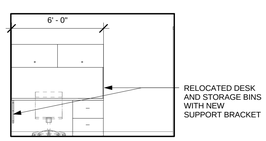

7 BEREAVEMENT 2752 - SOUTH
1/4" = 1'-0"

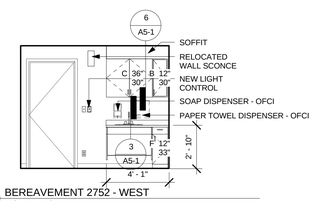

8 BEREAVEMENT 2752 - WEST
1/4" = 1'-0"

e4h ENVIRONMENTS FOR HEALTH ARCHITECTURE
183 Middle Street, Portland, ME 04101
888.781.8441 207.773.8841
BOSTON | DALLAS | NEW YORK | BURLINGTON | PORTLAND
e4harchitecture.com

© 2017 Environments For Health

FITZEMEYER & TOCCI ASSOCIATES, INC.
300 Unicorn Park Drive, 5th Floor
Woburn, MA 01801
(P) 781.481.0210 (F) 781.481.0203
(W) www.f-t.com
F&T # 170066.01

Key Plan

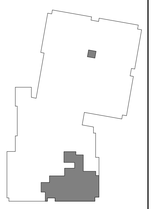

Project North

Maine Medical Center
EAST TOWER LEVEL 2 OR RENOVATION
22 Bramhall Street, Portland, ME

REV	DESCRIPTION	DATE
	PERMIT SET	7.27.2017

LICENSED ARCHITECT CHARLES J. HUZZIE JR. NO. 6028 STATE OF MAINE

SEAL:

PROJECT NUMBER: 2017009

DATE: 07/27/2017

SHEET TITLE AND NUMBER:

A1-1

FLOOR, REFLECTED CEILING, & LIFE SAFETY PLANS