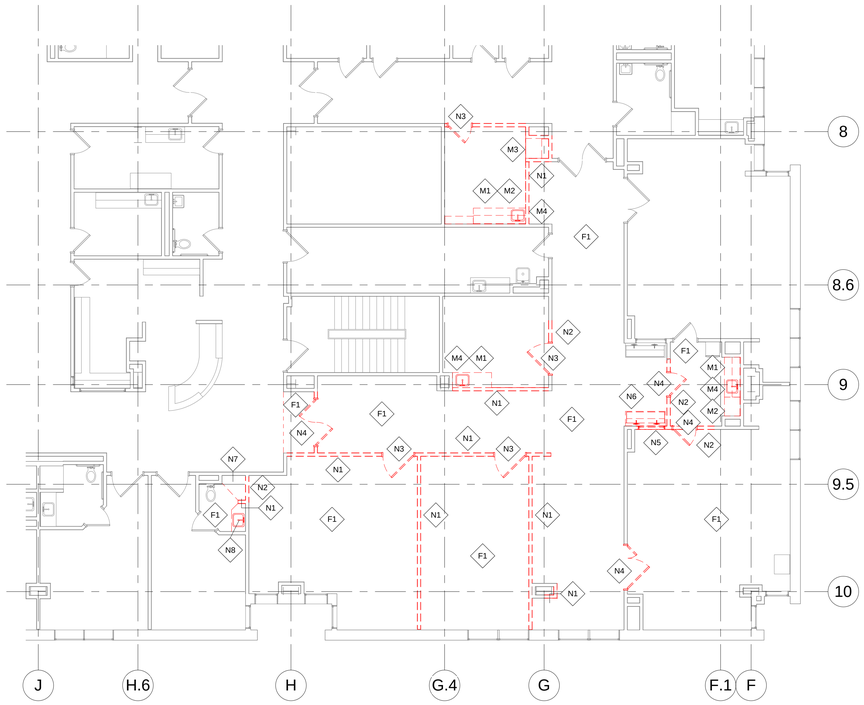

1 DEMOLITION FLOOR PLAN
1/8" = 1'-0"

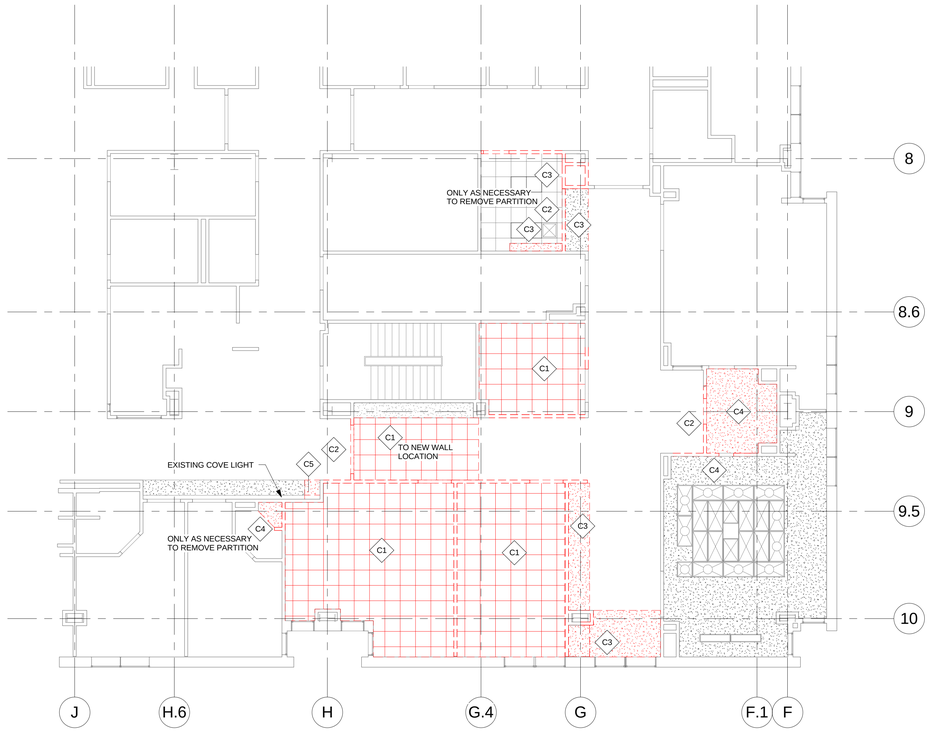

2 DEMOLITION RCP
1/8" = 1'-0"

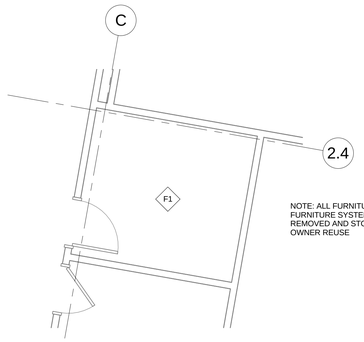

NOTE: ALL FURNITURE AND FURNITURE SYSTEMS TO BE REMOVED AND STORED FOR OWNER REUSE

3 BEREAVEMENT 2752 DEMOLITION PLAN
1/4" = 1'-0"

DEMOLITION NOTES

INTERIOR - N
1. REMOVE EXISTING PARTITION
2. REMOVE EXISTING PARTITION AS NECESSARY FOR NEW WORK
3. REMOVE EXISTING DOOR, FRAME, & HARDWARE
4. REMOVE EXISTING DOOR, FRAME, & HARDWARE AND STORE FOR RELOCATION
5. REMOVE EXISTING BORROW LITE & FRAME
6. REMOVE EXISTING SCRUB SINK & STORE FOR RELOCATION
7. REMOVE EXISTING SHOWER UNIT/PAN
8. REMOVE EXISTING MIRROR, WALL SCONCES & TOILET ACCESSORIES AND STORE FOR REUSE; REMOVE SINK AND COUNTER

FLOOR - F
1. REMOVE EXISTING FINISH AND SUB FLOOR DOWN TO CONCRETE - PREP FOR NEW FLOOR

CEILING - C
1. REMOVE EXISTING ACT TILES & GRID
2. REMOVE EXISTING ACT TILES & GRID AS NEEDED FOR NEW WORK
3. REMOVE EXISTING GWB CEILING & FRAMING
4. REMOVE EXISTING GWB CEILING & FRAMING AS NEEDED FOR NEW WORK
5. REMOVE EXISTING GWB SOFFIT AND COVE LIGHT FIXTURE AS NEEDED FOR NEW CASEWORK

MILLWORK - M
1. REMOVE EXISTING CABINET
2. REMOVE EXISTING COUNTER
3. REMOVE EXISTING SHELVES AND HARDWARE AND STORE FOR RELOCATION
4. REMOVE EXISTING SINK - SEE PLUMBING DRAWINGS

e4h ENVIRONMENTS FOR HEALTH ARCHITECTURE
888.781.8441 207.773.8941 183 Middle Street, Portland, ME 04101
BOSTON | DALLAS | NEW YORK | BURLINGTON | PORTLAND
e4harchitecture.com

©2017 Environments For Health

FITZEMEYER & TOCCI ASSOCIATES, INC.
300 Unicorn Park Drive, 5th Floor
Woburn, MA 01801
(P) 781.481.0210 (F) 781.481.0203
(W) www.F-t.com
F&T # 170066.01

Key Plan

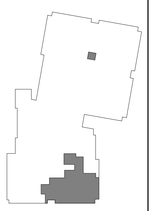

Project North

Maine Medical Center
EAST TOWER LEVEL 2 OR RENOVATION
22 Bramhall Street, Portland, ME

REV	DESCRIPTION	DATE
	PERMIT SET	7.27.2017

LICENSED ARCHITECT CHARLES J. MEZZACAPO STATE OF MAINE

SEAL:

PROJECT NUMBER: 2017009

DATE: 07/27/2017

SHEET TITLE AND NUMBER:

AD-1

DEMOLITION PLANS