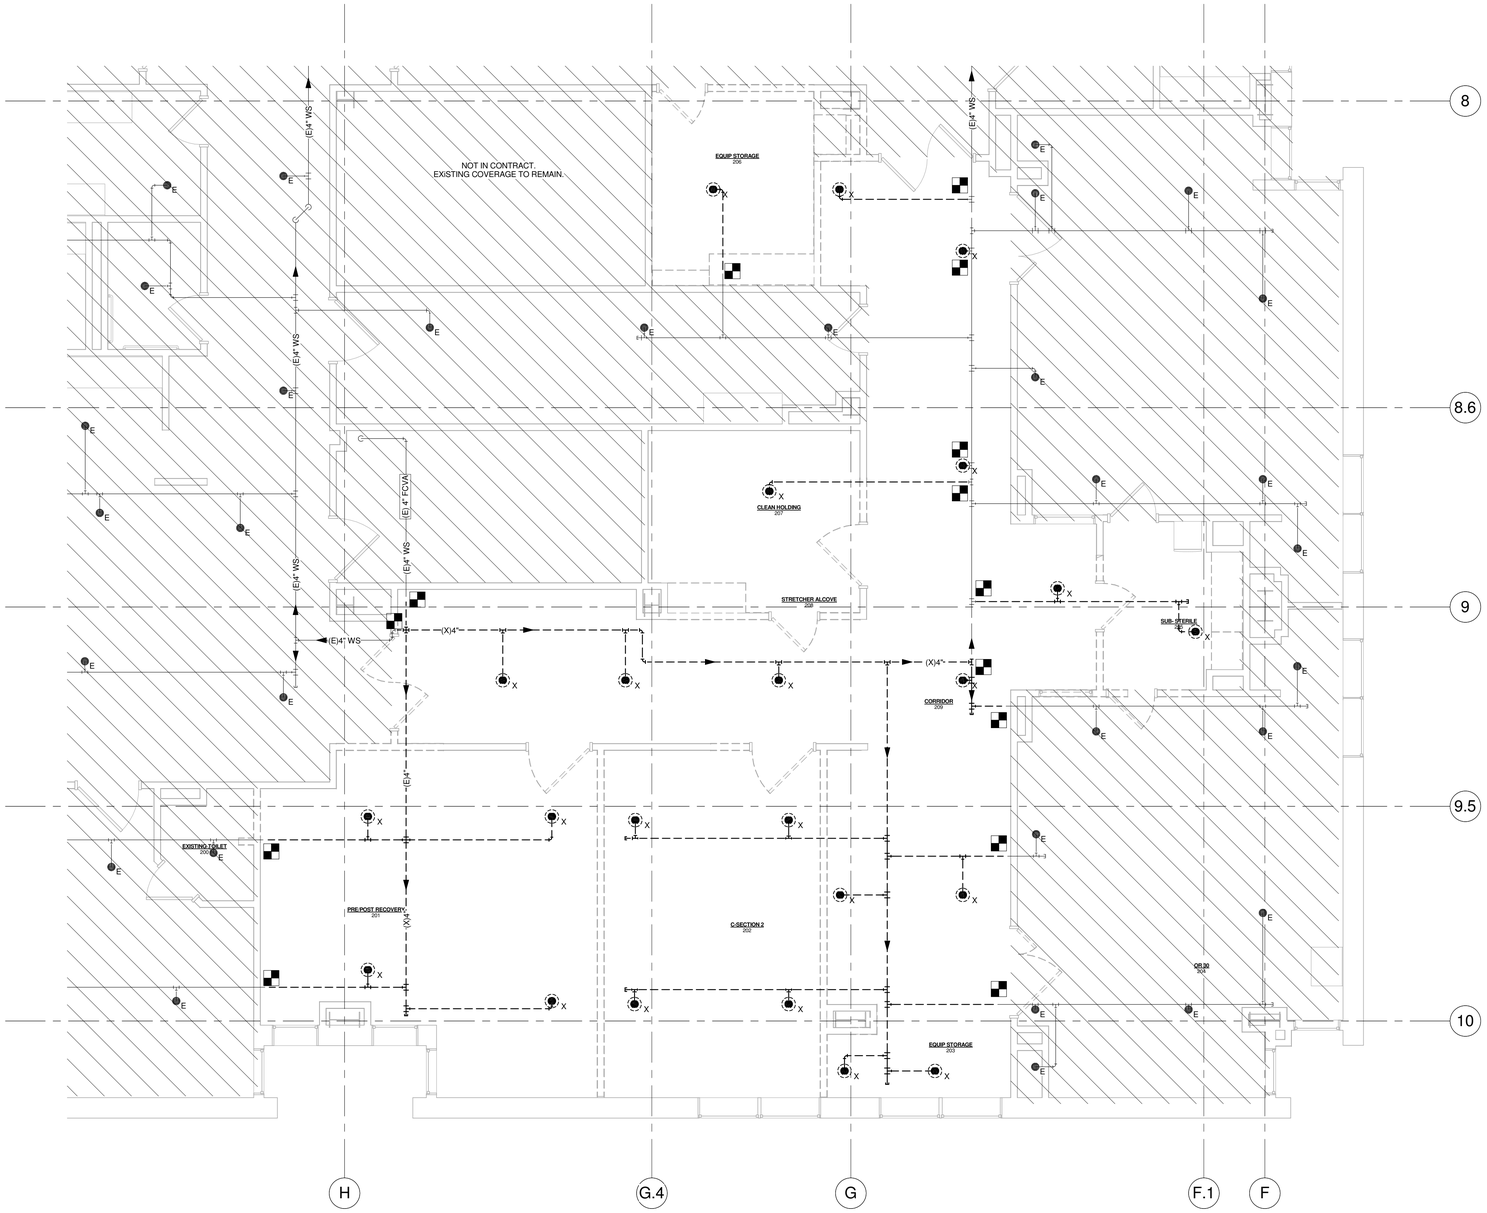

GRAPHIC SCALE

4' 2' 0 4' 8' 12'

SCALE: 1/4" = 1' - 0"

e4h ENVIRONMENTS FOR HEALTH ARCHITECTURE
868.78.1.8441 207.773.8841 183 Middle Street, Portland, ME 04101
BOSTON | DALLAS | NEW YORK | BURLINGTON | PORTLAND
e4harchitecture.com

©2017 Environments For Health

FITZEMEYER & TOCCI ASSOCIATES, INC.
300 Unicorn Park Drive, 5th Floor
Woburn, MA 01801
(P) 781.481.0210 (F) 781.481.0203
(W) www.f-t.com

F&T # 170066.01

Key Plan

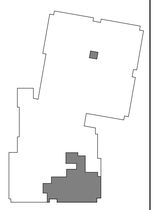

Project North

Maine Medical Center
LEVEL 2 OR RENOVATION

22 Bramhall Street, Portland, ME

REV	DESCRIPTION	DATE
	PERMIT SET	7.27.2017

STATE OF MAINE
SCOTT E. LECLAIR
No. 11519
PROFESSIONAL ENGINEER

SEAL:

PROJECT NUMBER: 2017009

DATE: 07/27/2017

SHEET TITLE AND NUMBER:

F102

FIRE PROTECTION DEMOLITION PLAN