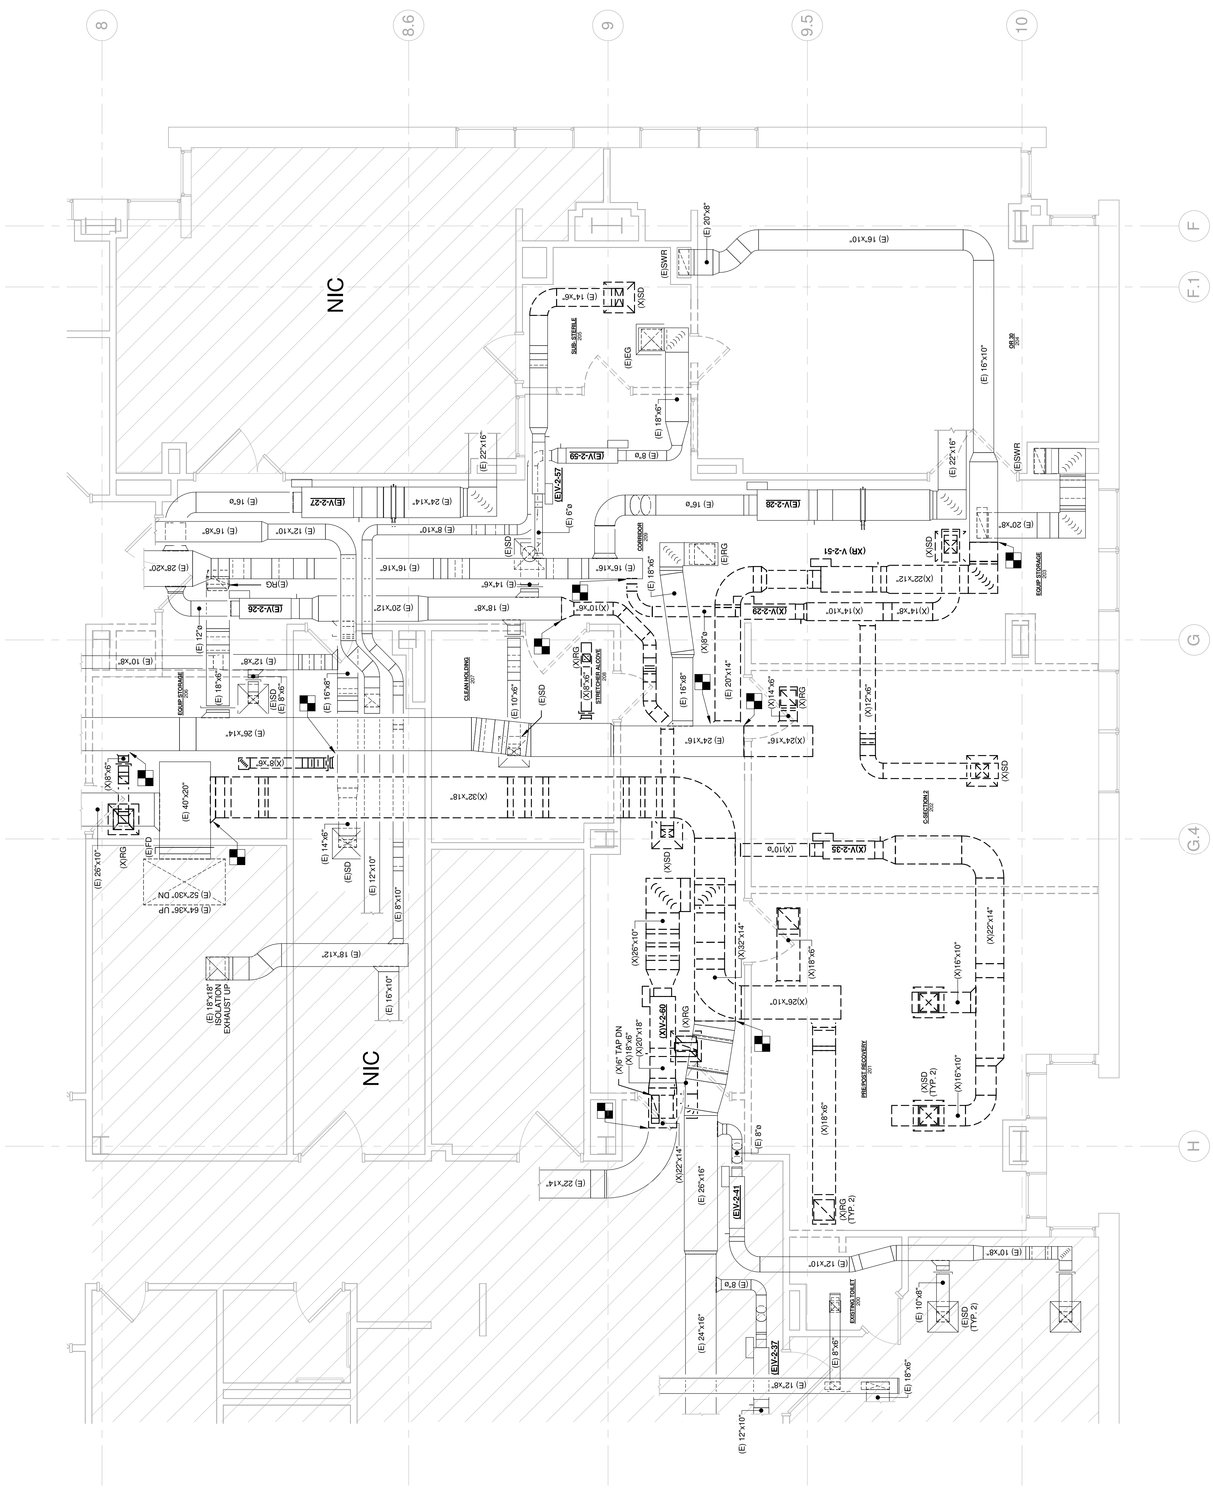

GRAPHIC SCALE

4' 2' 0 4' 8' 12'

SCALE: 1/4" = 1' - 0"

LEVEL 2 OR RENOVATION

Maine Medical Center

22 Bramhall Street, Portland, ME

Key Plan

Project North

REV.	DESCRIPTION	DATE