PLUMBING NEW WORK NOTES

1. RECONFIGURE EXISTING DOMESTIC HOT & COLD, SANITARY & VENT PIPING WITHIN WALL TO SERVE NEW SINK LOCATION. EXTEND NEW 1/2" DOMESTIC COLD WATER FROM NEW 1-1/4" DOMESTIC COLD WATER DROP IN WALL.
2. INSTALL NEW THERMOSTATIC MIXING VALVE WITH DOUBLE CHECK VALVE ASSEMBILIES ON EACH INLET. BASIS OF DESIGN IS BRADLEY MODEL TMV25. TMV SHALL PROVIDE 60 DEGREE WATER TO NEW STERILIZER PROVIDED BY OTHERS. REFER TO DETAIL FOR MORE INFORMATION.
3. CONNECT NEW SINK TO EXISTING DOMESTIC HOT & COLD, SANITARY & VENT PIPING WITHIN WALL. RECONFIGURE EXISTING PIPING AS NECESSARY.
4. PIPE NEW STERILIZER TO FLOOR DRAIN. COORDINATE FLOOR DRAIN LOCATION WITH LOCAITON OF NEW STERLIZER.

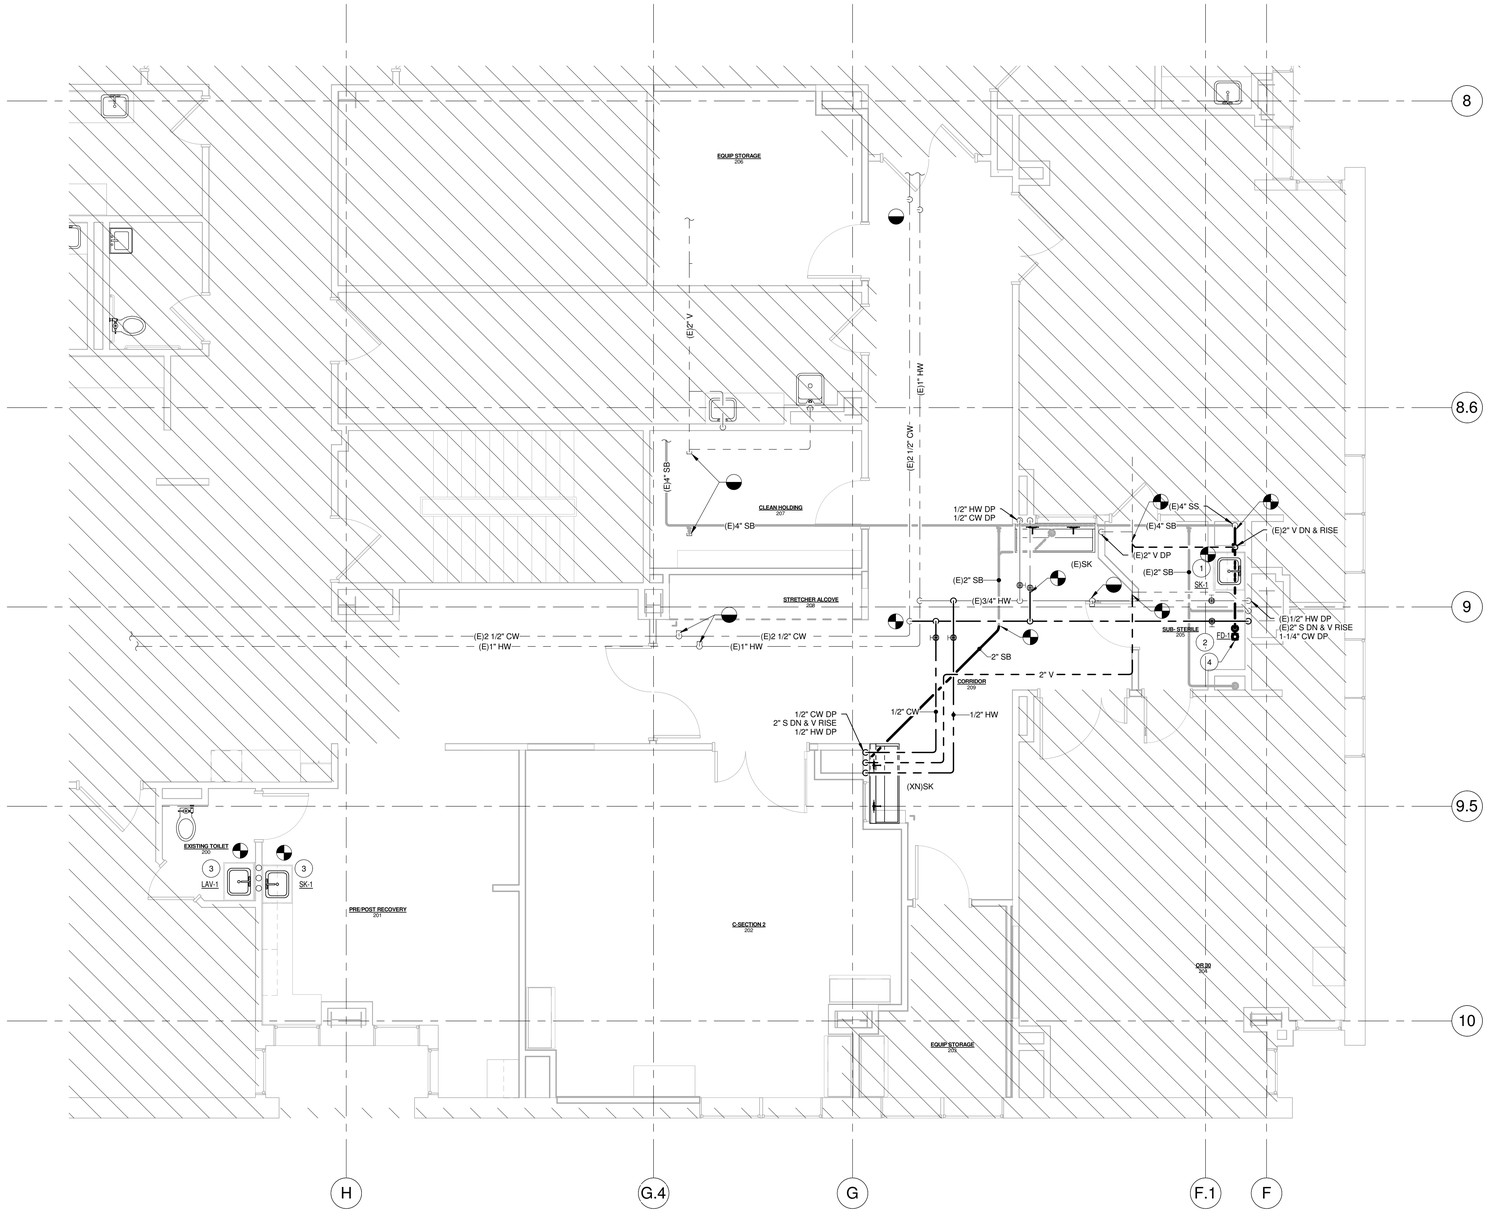

1 P302 PLUMBING SECOND FLOOR PLAN - PART A
1/4" = 1'-0"

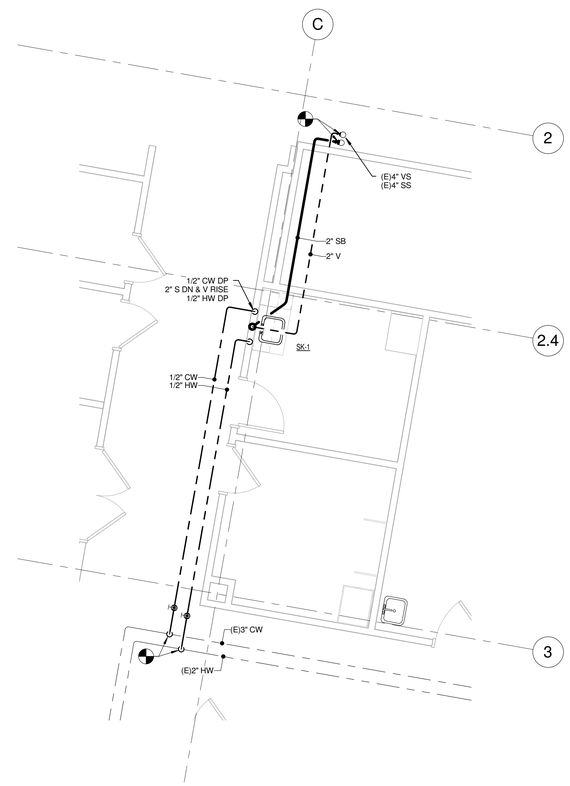

3 P302 PLUMBING SECOND FLOOR PLAN - PART B
1/4" = 1'-0"

GRAPHIC SCALE
4' 2' 0 4' 8' 12'
SCALE: 1/4" = 1' - 0"

e4h ENVIRONMENTS FOR HEALTH ARCHITECTURE
868.781.8441 207.773.8841 183 Middle Street, Portland, ME 04101
BOSTON | DALLAS | NEW YORK | BURLINGTON | PORTLAND
e4harchitecture.com

©2017 Environments For Health

FITZEMEYER & TOCCI ASSOCIATES, INC.
300 Unicorn Park Drive, 5th Floor
Woburn, MA 01801
(P) 781.481.0210 (F) 781.481.0203
(W) www.f-t.com

F&T # 170066.01

Key Plan

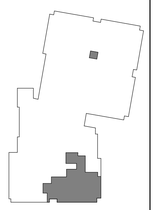

Project North

Maine Medical Center
LEVEL 2 OR RENOVATION

22 Bramhall Street, Portland, ME

REV	DESCRIPTION	DATE
	PERMIT SET	7.27.2017

STATE OF MAINE
SCOTT E. LECLAIR
No. 11519
PROFESSIONAL ENGINEER

SEAL:

PROJECT NUMBER: 2017009

DATE: 07/27/2017

SHEET TITLE AND NUMBER:

P302

PLUMBING NEW WORK PLAN