PLUMBING NEW WORK NOTES

1. EXTEND AND CONNECT PIPING FROM NEW ZONE VALVE BOX TO EXISTING MEDICAL GAS PIPING SERVING OR OUTLETS.
2. EXTEND NEW ALARM WIRING TO EXISTING MEDICAL GAS ALARM PANEL LOCATED AT NURSES STATION.
3. EXTEND AND CONNECT NEW MEDICAL GAS CEILING OUTLETS TO EXISTING MEDICAL GAS PIPING ABOVE CEILING. CONTRACTOR TO COORDINATE EXACT TIE-IN POINTS IN FIELD.
4. EXTEND NEW ALARM WIRING TO NEW MEDICAL GAS ALARM PANEL. LOCATE NEW ALARM PANEL ADJACENT TO EXISTING ALARM PANEL SERVING OTHER ZONE VALVE BOXES ON FLOOR. NEW ALARM PANEL SHALL BE BEACON MEDAES MODEL MEGA2 OR EQUIVALENT.

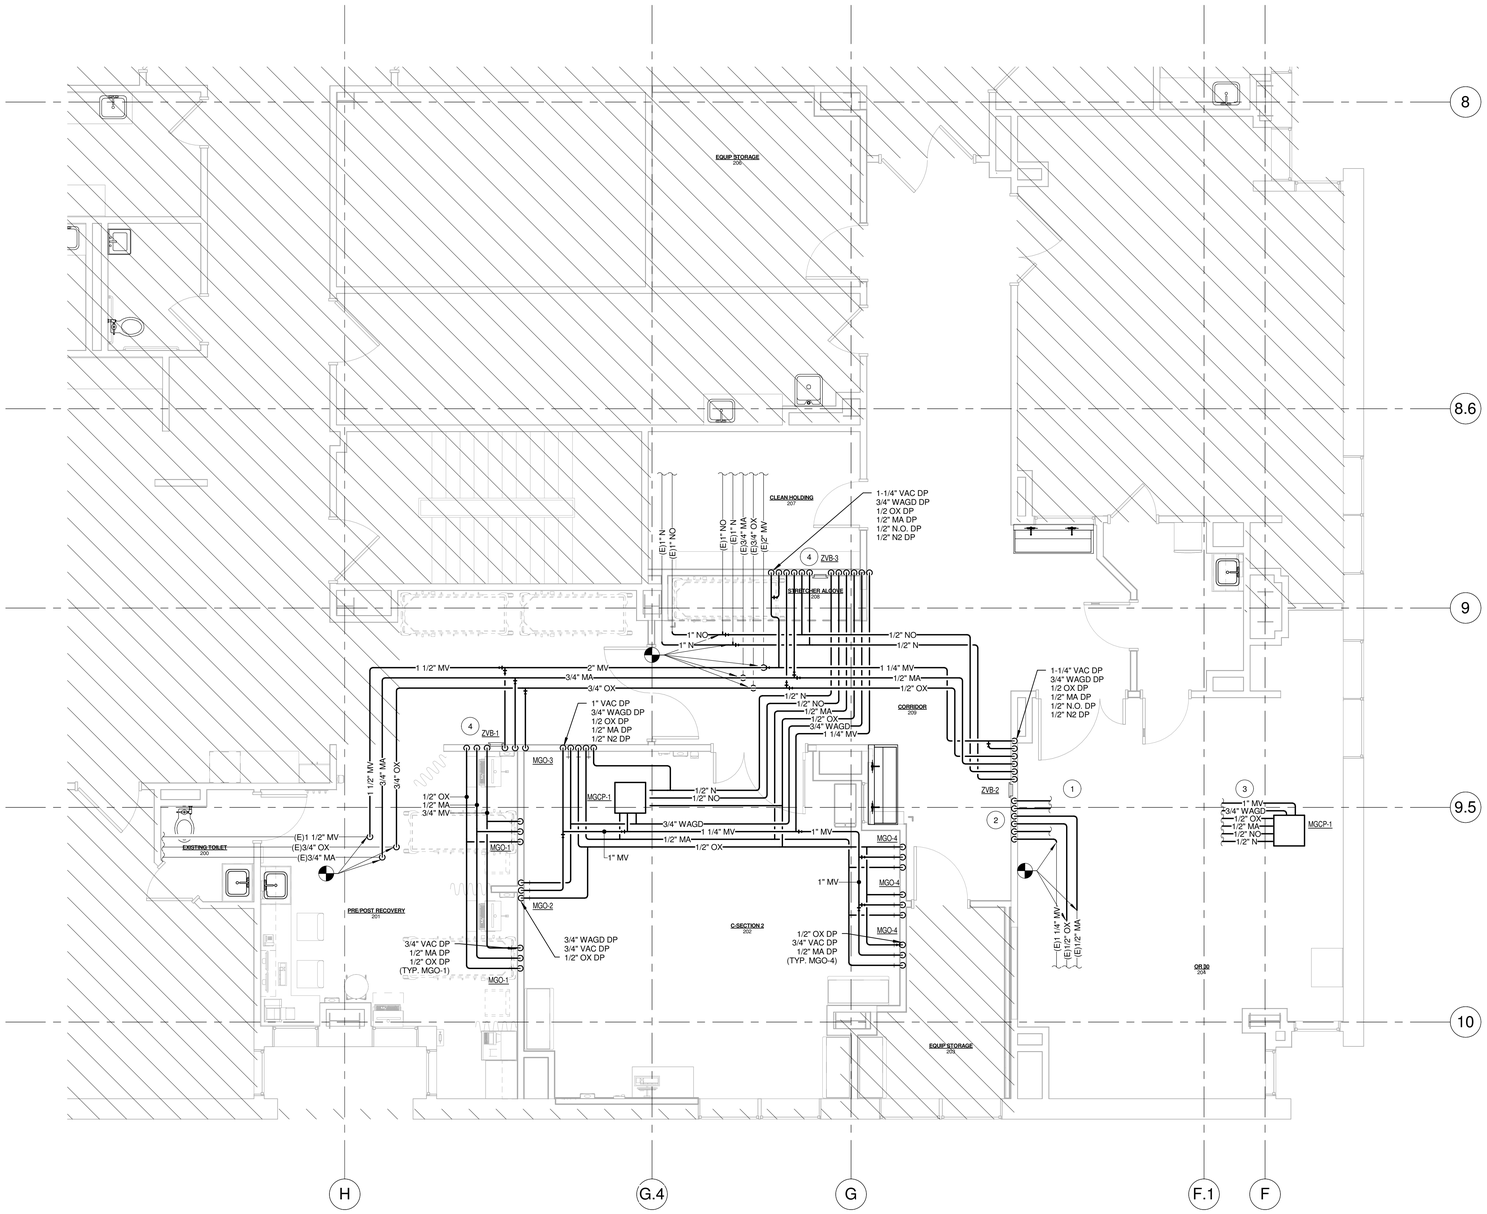

ENVIRONMENTS FOR HEALTH ARCHITECTURE
e4h
183 Middle Street, Portland, ME 04101
888.781.8441 207.773.8841
BOSTON | DALLAS | NEW YORK | BURLINGTON | PORTLAND
e4harchitecture.com

©2017 Environments For Health

FITZEMEYER & TOCCI ASSOCIATES, INC.
300 Unicorn Park Drive, 5th Floor
Woburn, MA 01801
(P) 781.481.0210 (F) 781.481.0203
(W) www.f-t.com

F&T # 170066.01

Key Plan

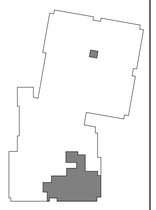

Project North

Maine Medical Center
LEVEL 2 OR RENOVATION

22 Bramhall Street, Portland, ME

REV	DESCRIPTION	DATE
	PERMIT SET	7.27.2017

STATE OF MAINE
SCOTT E. LECLAIR
No. 11519
PROFESSIONAL ENGINEER

SEAL:

PROJECT NUMBER: 2017009

DATE: 07/27/2017

SHEET TITLE AND NUMBER:

P402

MEDICAL GAS NEW WORK PLAN