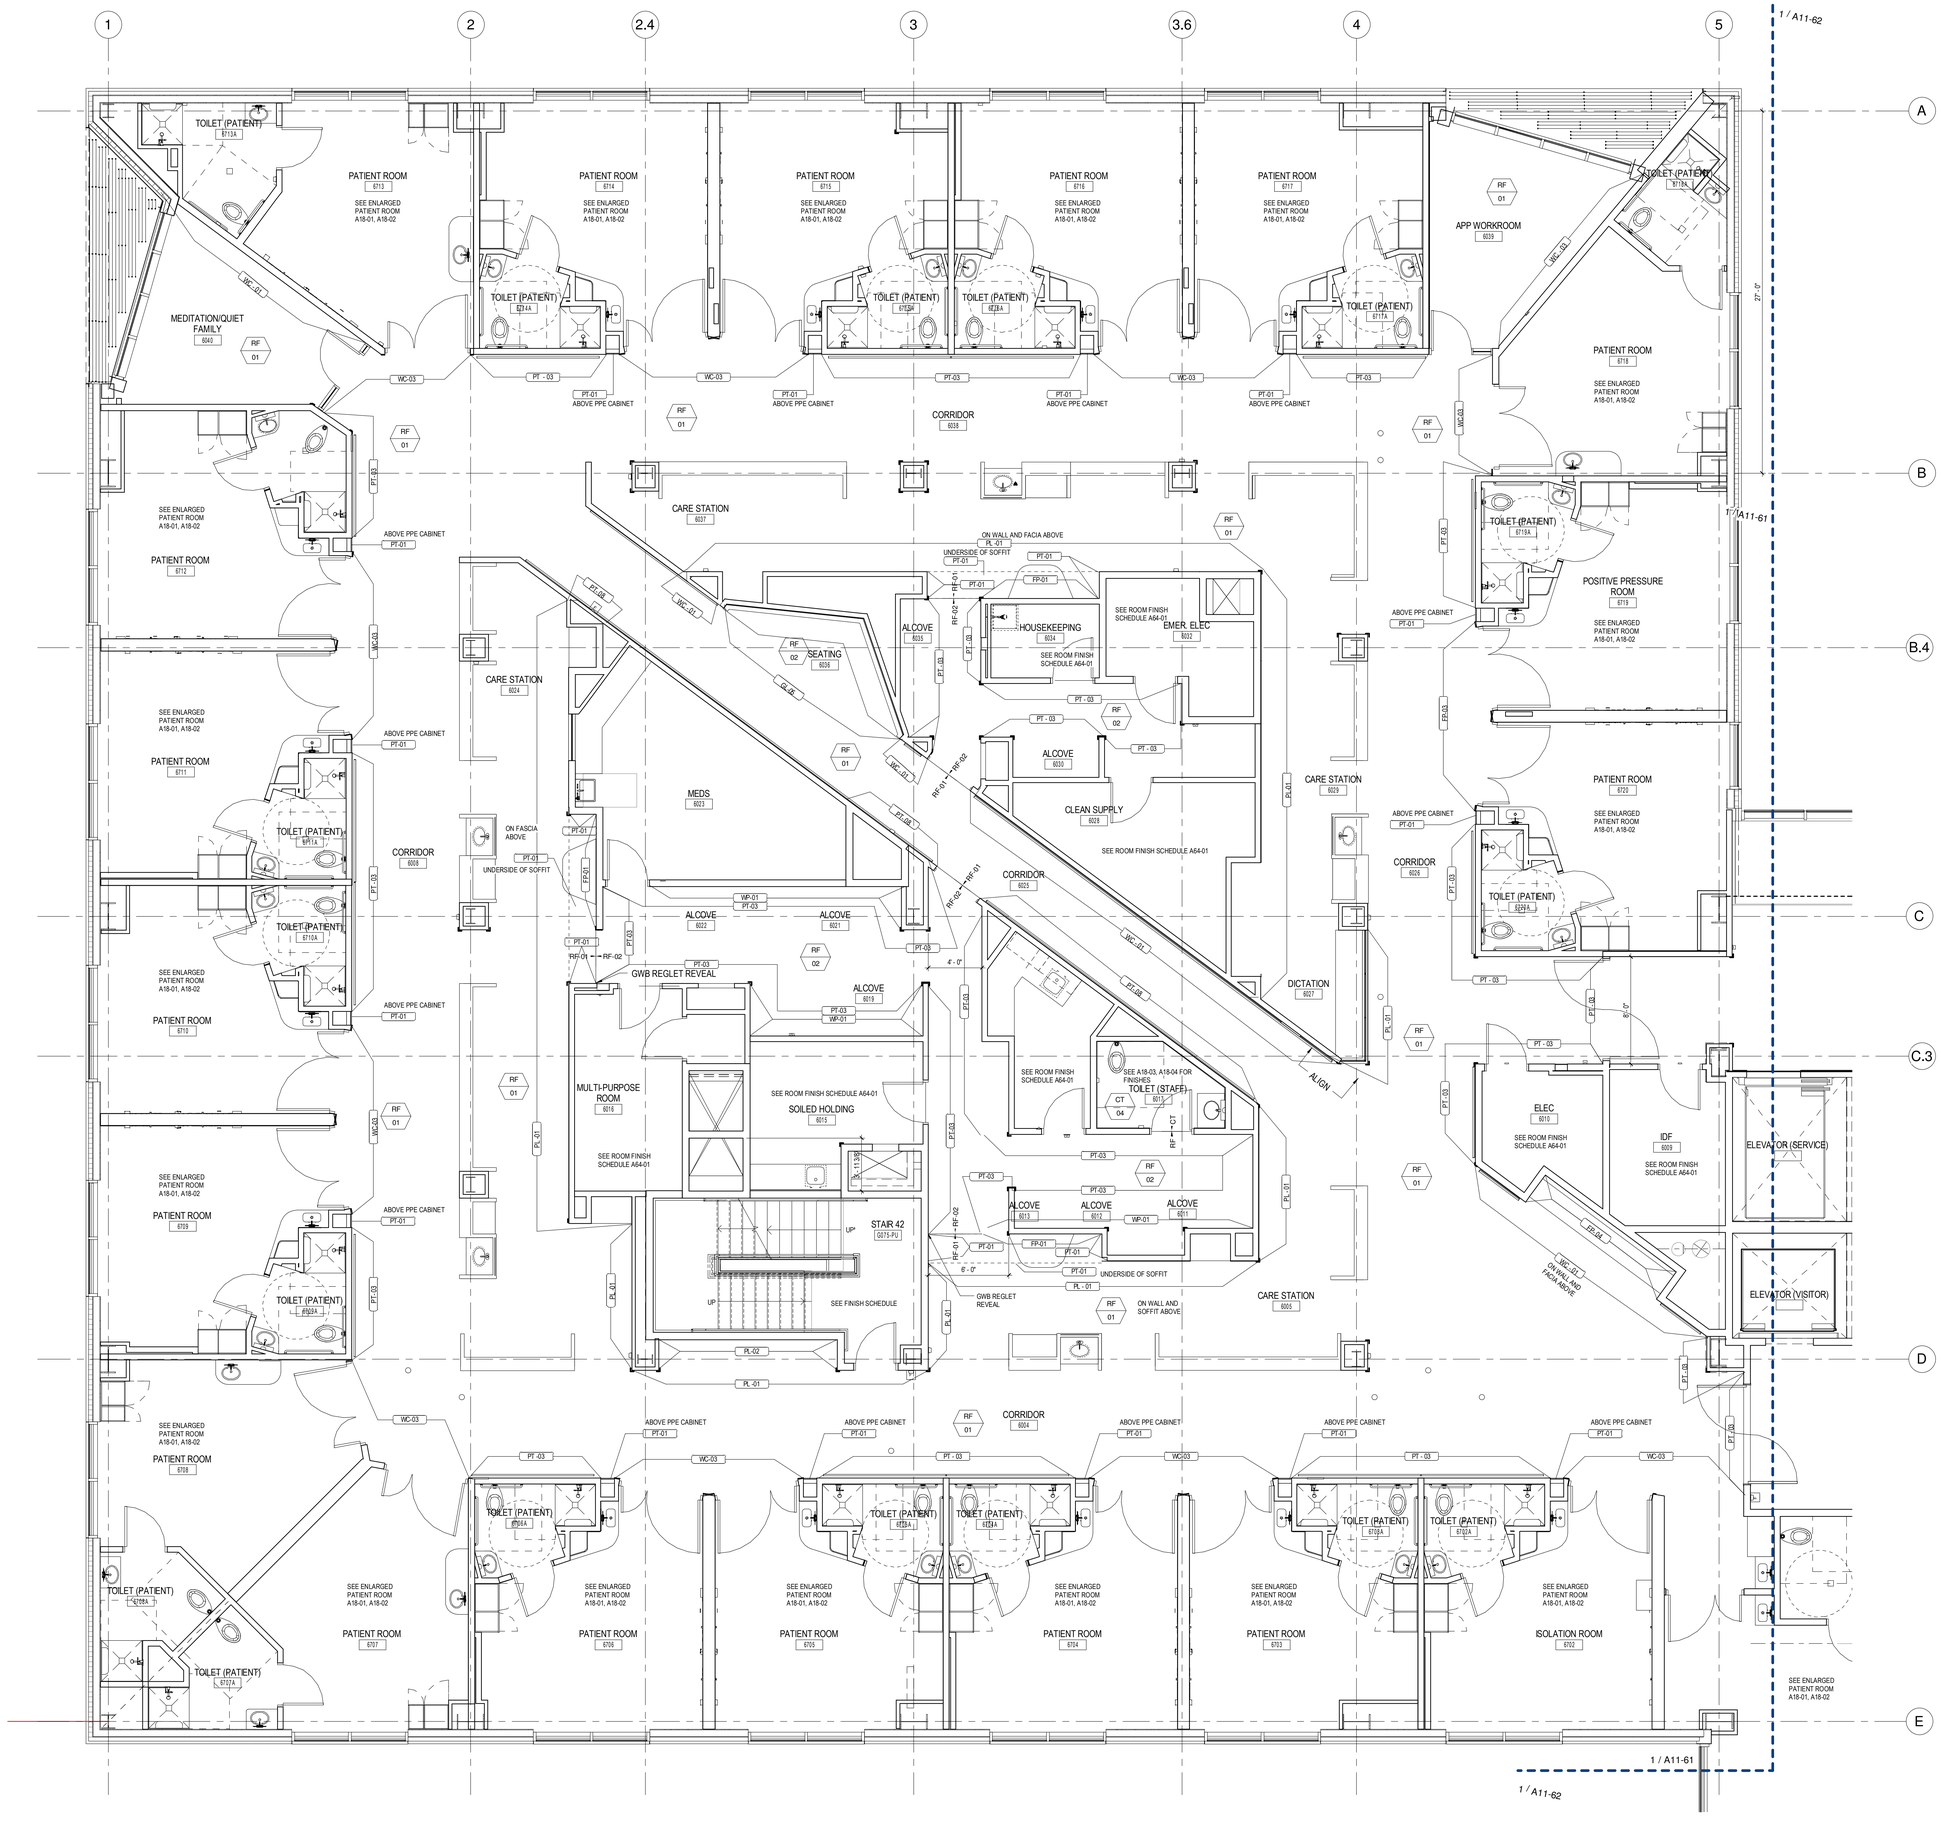

FINISH PLAN LEGEND

- RF / 01 — FLOOR FINISH / FINISH COLOR
- XXX — PAINT ACCENT WALL FINISH
- CPT 2 / CPT 1 — FLOOR FINISH TRANSITION
- FLOOR FINISH MATERIAL PATTERN DIRECTION

FINISH GENERAL NOTES

1. ALL WALLS TO BE PAINTED PT-02 U.O.N
2. ALL CEILINGS TO BE PAINTED PT-01 U.O.N
2. SEE ROOM FINISH SCHEDULE FOR WALL BASE TYPE A64.01 AND OTHER ACCESORIES.
3. SEE SHEET A64.01 FOR INTERIOR FINISHES LEGEND FOR PRODUCTS DESCRIPTIONS AND COLORS
4. SEE SHEET A64-01 FOR FLOORING TRANSITION DETAILS
5. REFER TO REFLECTED CEILING PLANS FOR CEILINGS AND SOFFITS INDICATIONS

PERKINS + WILL
225 Franklin Street, Suite 1100
Boston, MA 02110
1617.478.0300
1617.478.0321
www.perkinswill.com

CLIENT

Maine Medical Center
MaineHealth

22 Bramhall Street
Portland ME 04102

CONSULTANTS

CIVIL / LANDSCAPE ARCHITECT
Sebago Technics
75 John Roberts Road , Suite 1A, South Portland ME 04106

STRUCTURAL ENG/ BUILDING ENVELOPE CONSULTANT
Simpson Gumpertz & Heger Inc.
41 Seyon Street, Building 1, Suite 500, Waltham MA 02453

MEP/FP ENGINEER/ CODE
AKF Group LLC
99 Bedford Street, 2nd Floor, Boston MA 02111

CONSTRUCTION MANAGER
Turner Construction
2 Seaport Lane, Suite 200, Boston MA 02210

ELEVATOR CONSULTANT
VDA (Van Deusen & Associates)
101 Summer Street, 4th Floor, Boston MA 02110

COST ESTIMATOR
D. G. Jones International
3 Baldwin Green Common,Suite 202, Woburn MA 01801

PROJECT TITLE

East Tower 6 & 7 Addition

22 Bramhall Street
Portland ME 04102

LICENSED ARCHITECT
ROBERT A. BROWN
No. 4431
STATE OF MAINE

KEY PLANS

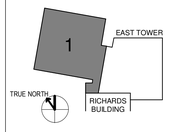

OVERALL KEY PLAN

1 - GILMAN GARAGE
2 - CONGRESS STREET
3 - VISITOR GARAGE
4 - EAST TOWER
5 - CENTRAL UTILITY PLANT
6 - BEAN BUILDING
7 - RICHARDS BUILDING
8 - MAINE GENERAL BUILDING

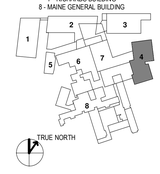

CONSTRUCTION DOCUMENTS
JANUARY 26, 2018

NO	ISSUE	DATE
1	ADDENDUM NO.1	3/22/18

Job Number	152181.000
Drawn	TEAM
Checked	
Approved	JK

TITLE

LEVEL 6 FINISH PLAN - SECTOR 1

SHEET NUMBER

A13-61

Copyright 2017 @ Perkins + Will

3/26/2018 12:45:46 PM
152181-MMC-East Tower 6 & 7-V2017_detached.rvt