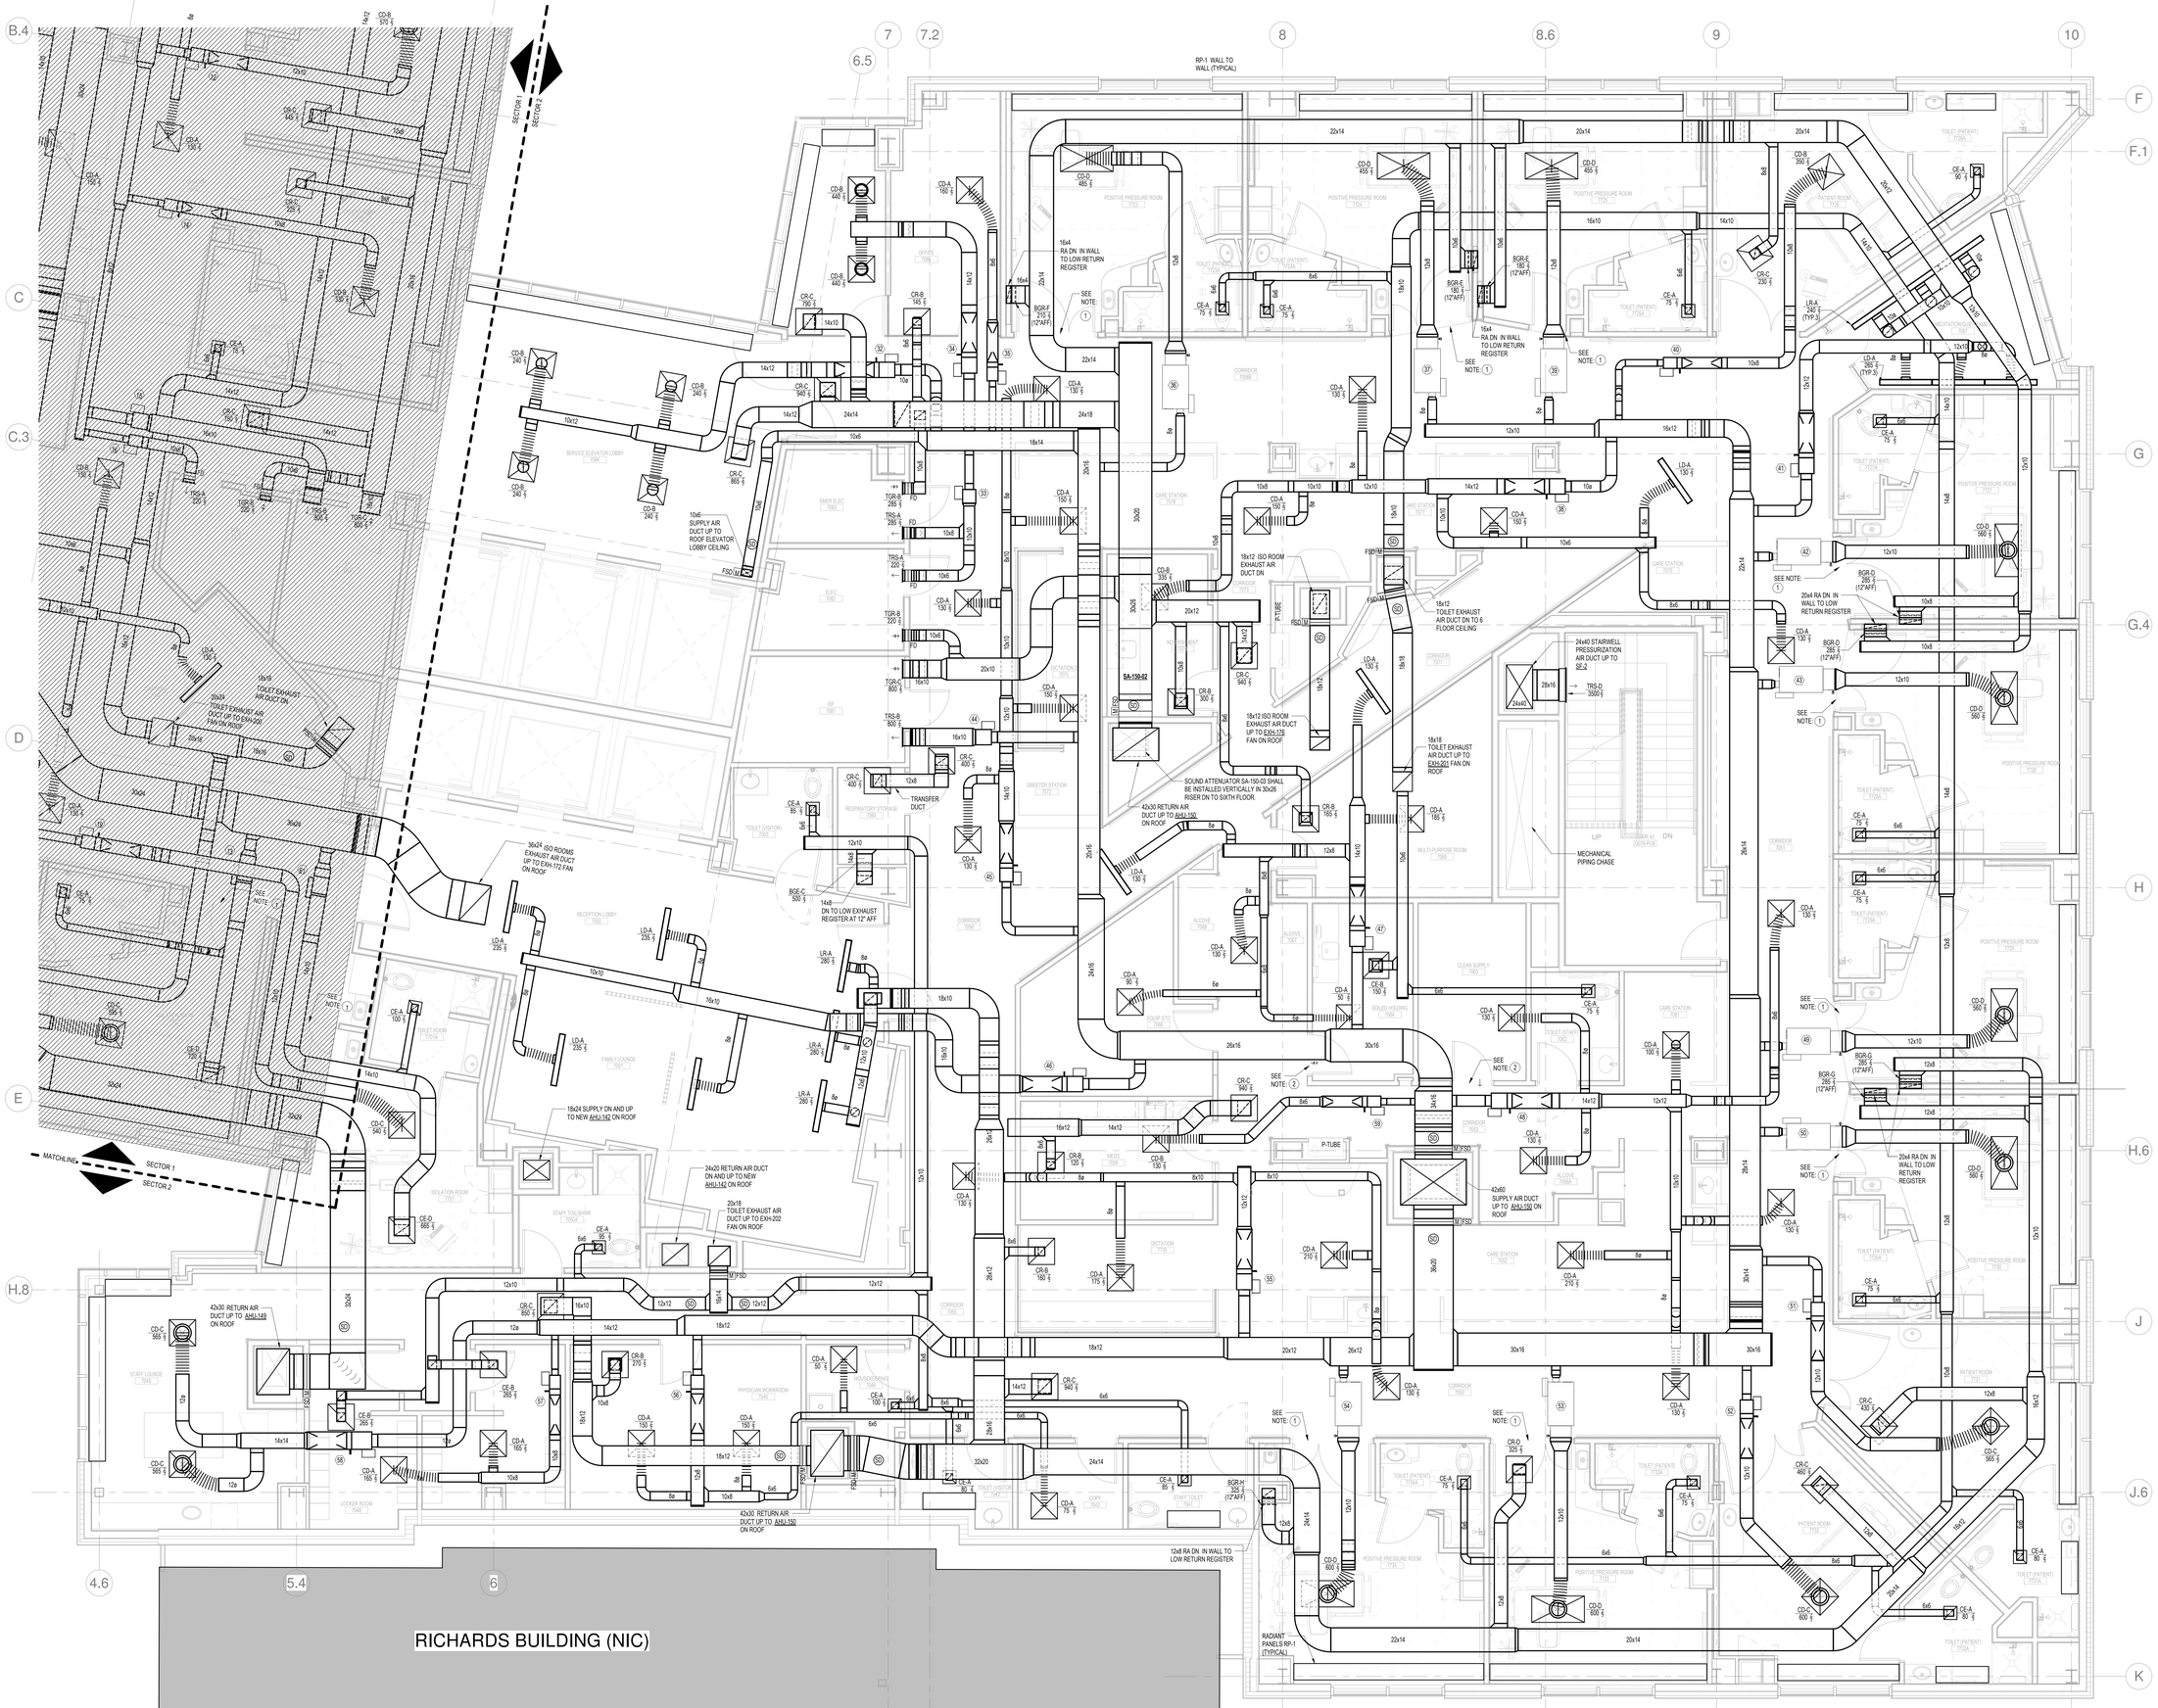

DRAWING KEY NOTES:

1. PROVIDE (DPM) DIFFERENTIAL PRESSURE MONITOR ABOVE DOOR.
2. PROVIDE "BALL IN WALL" VISUAL PRESSURE MONITOR ABOVE DOOR.

SUPPLY AIR TERMINAL BOXES:

	(32)	(33)	(34)	(35)	(36)	(37)	(38)	(39)	(40)	(41)	(42)	(43)	(44)	(45)	(46)	(47)	(48)	(49)	(50)	(51)	(52)	(53)	(54)	(55)	(56)	(57)	(58)	(59)
BOX #	732	733	734	735	736	737	738	737	740	741	742	743	744	745	746	747	748	749	750	751	752	753	754	755	756	757	758	759
CFM MAX	960	505	880	160	485	455	1025	455	350	800	560	560	900	890	940	715	960	560	560	565	600	600	600	600	645	425	330	1130	130
CFM MIN	480	505	440	80	485	455	315	455	245	400	560	560	900	210	285	215	480	560	560	230	230	600	600	195	215	330	565	130
GPM	0.69	N/A	0.43	0.30	1.50	1.50	0.90	1.50	0.33	0.53	1.50	1.50	N/A	0.52	0.54	0.32	0.69	1.50	1.50	0.53	0.55	1.50	1.50	0.50	0.51	0.33	0.62	0.30
SIZE	VAV-3 (8 ROW)	CAV-2	VAV-3	CAV-1	FPB-1	FPB-1	VAV-3	FPB-1	VAV-1 (2 ROW)	VAV-3	FPB-2	FPB-2	CAV-3	VAV-2	VAV-3	VAV-3	VAV-3	FPB-2	FPB-2	VAV-2	VAV-2	FPB-2	FPB-2	VAV-2	VAV-2	CAV-1	VAV-4	CAV-1

1 LEVEL 7 - SECTOR 2
SCALE: 1/4" = 1'-0"

PERKINS + WILL
225 Franklin Street, Suite 1100
Boston, MA 02110
t 617.478.0300
f 617.478.0321
www.perkinswill.com

CLIENT

Maine Medical Center
MaineHealth

22 Bramhall Street
Portland, ME 04102

CONSULTANTS

CIVIL / LANDSCAPE ARCHITECT
Sebago Technics
75 John Roberts Road , Suite 1A, South Portland, ME 04106

STRUCTURAL ENG/ BUILDING ENVELOPE CONSULTANT
Simpson Gumpertz & Heger Inc.
41 Seyon Street, Building 1, Suite 500, Waltham, MA 02453

MEPFP ENGINEER/ CODE
AKF Group LLC
99 Bedford Street, 2nd Floor, Boston MA 02111

CONSTRUCTION MANAGER
Turner Construction
2 Seaport Lane, Suite 200, Boston, MA 02210

ELEVATOR CONSULTANT
VDA (Van Deusen & Associates)
101 Summer Street, 4th Floor, Boston MA 02110

COST ESTIMATOR
D. G. Jones International
3 Baldwin Green Common,Suite 202, Woburn, MA 01801

PROJECT TITLE

East Tower 6 & 7 Addition
22 Bramhall Street
Portland, ME 04102

STATE OF MAINE
DAVID P. ROBERTS
No. 11646
LICENSED
PROFESSIONAL ENGINEER

KEY PLANS

PROJECT KEY PLAN

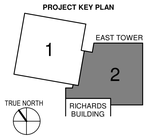

OVERALL KEY PLAN

1 - GILMAN GARAGE
2 - CONGRESS STREET
3 - VISITOR GARAGE
4 - EAST TOWER
5 - CENTRAL UTILITY PLANT
6 - BEAN BUILDING
7 - RICHARDS BUILDING
8 - MAINE GENERAL BUILDING

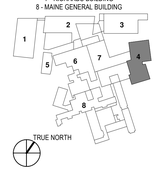

CONSTRUCTION DOCUMENTS
JANUARY 26, 2018

NO	ISSUE	DATE
2	ADDENDUM NO. 2	03/29/18
1	ADDENDUM NO. 1	03/22/18

Job Number	B150312-000
Drawn	TU
Checked	DPR
Approved	DPR

TITLE
MECHANICAL SEVENTH FLOOR DUCTWORK PLAN - SECTOR 2

SHEET NUMBER
M11-72

Copyright 2017 © Perkins+Will

3/29/2018 11:29:01 AM
C:\Revit Local Files_ B150312-000-MMC East Tower 6&7-MEPFT_Central_cocuustnebau.rvt