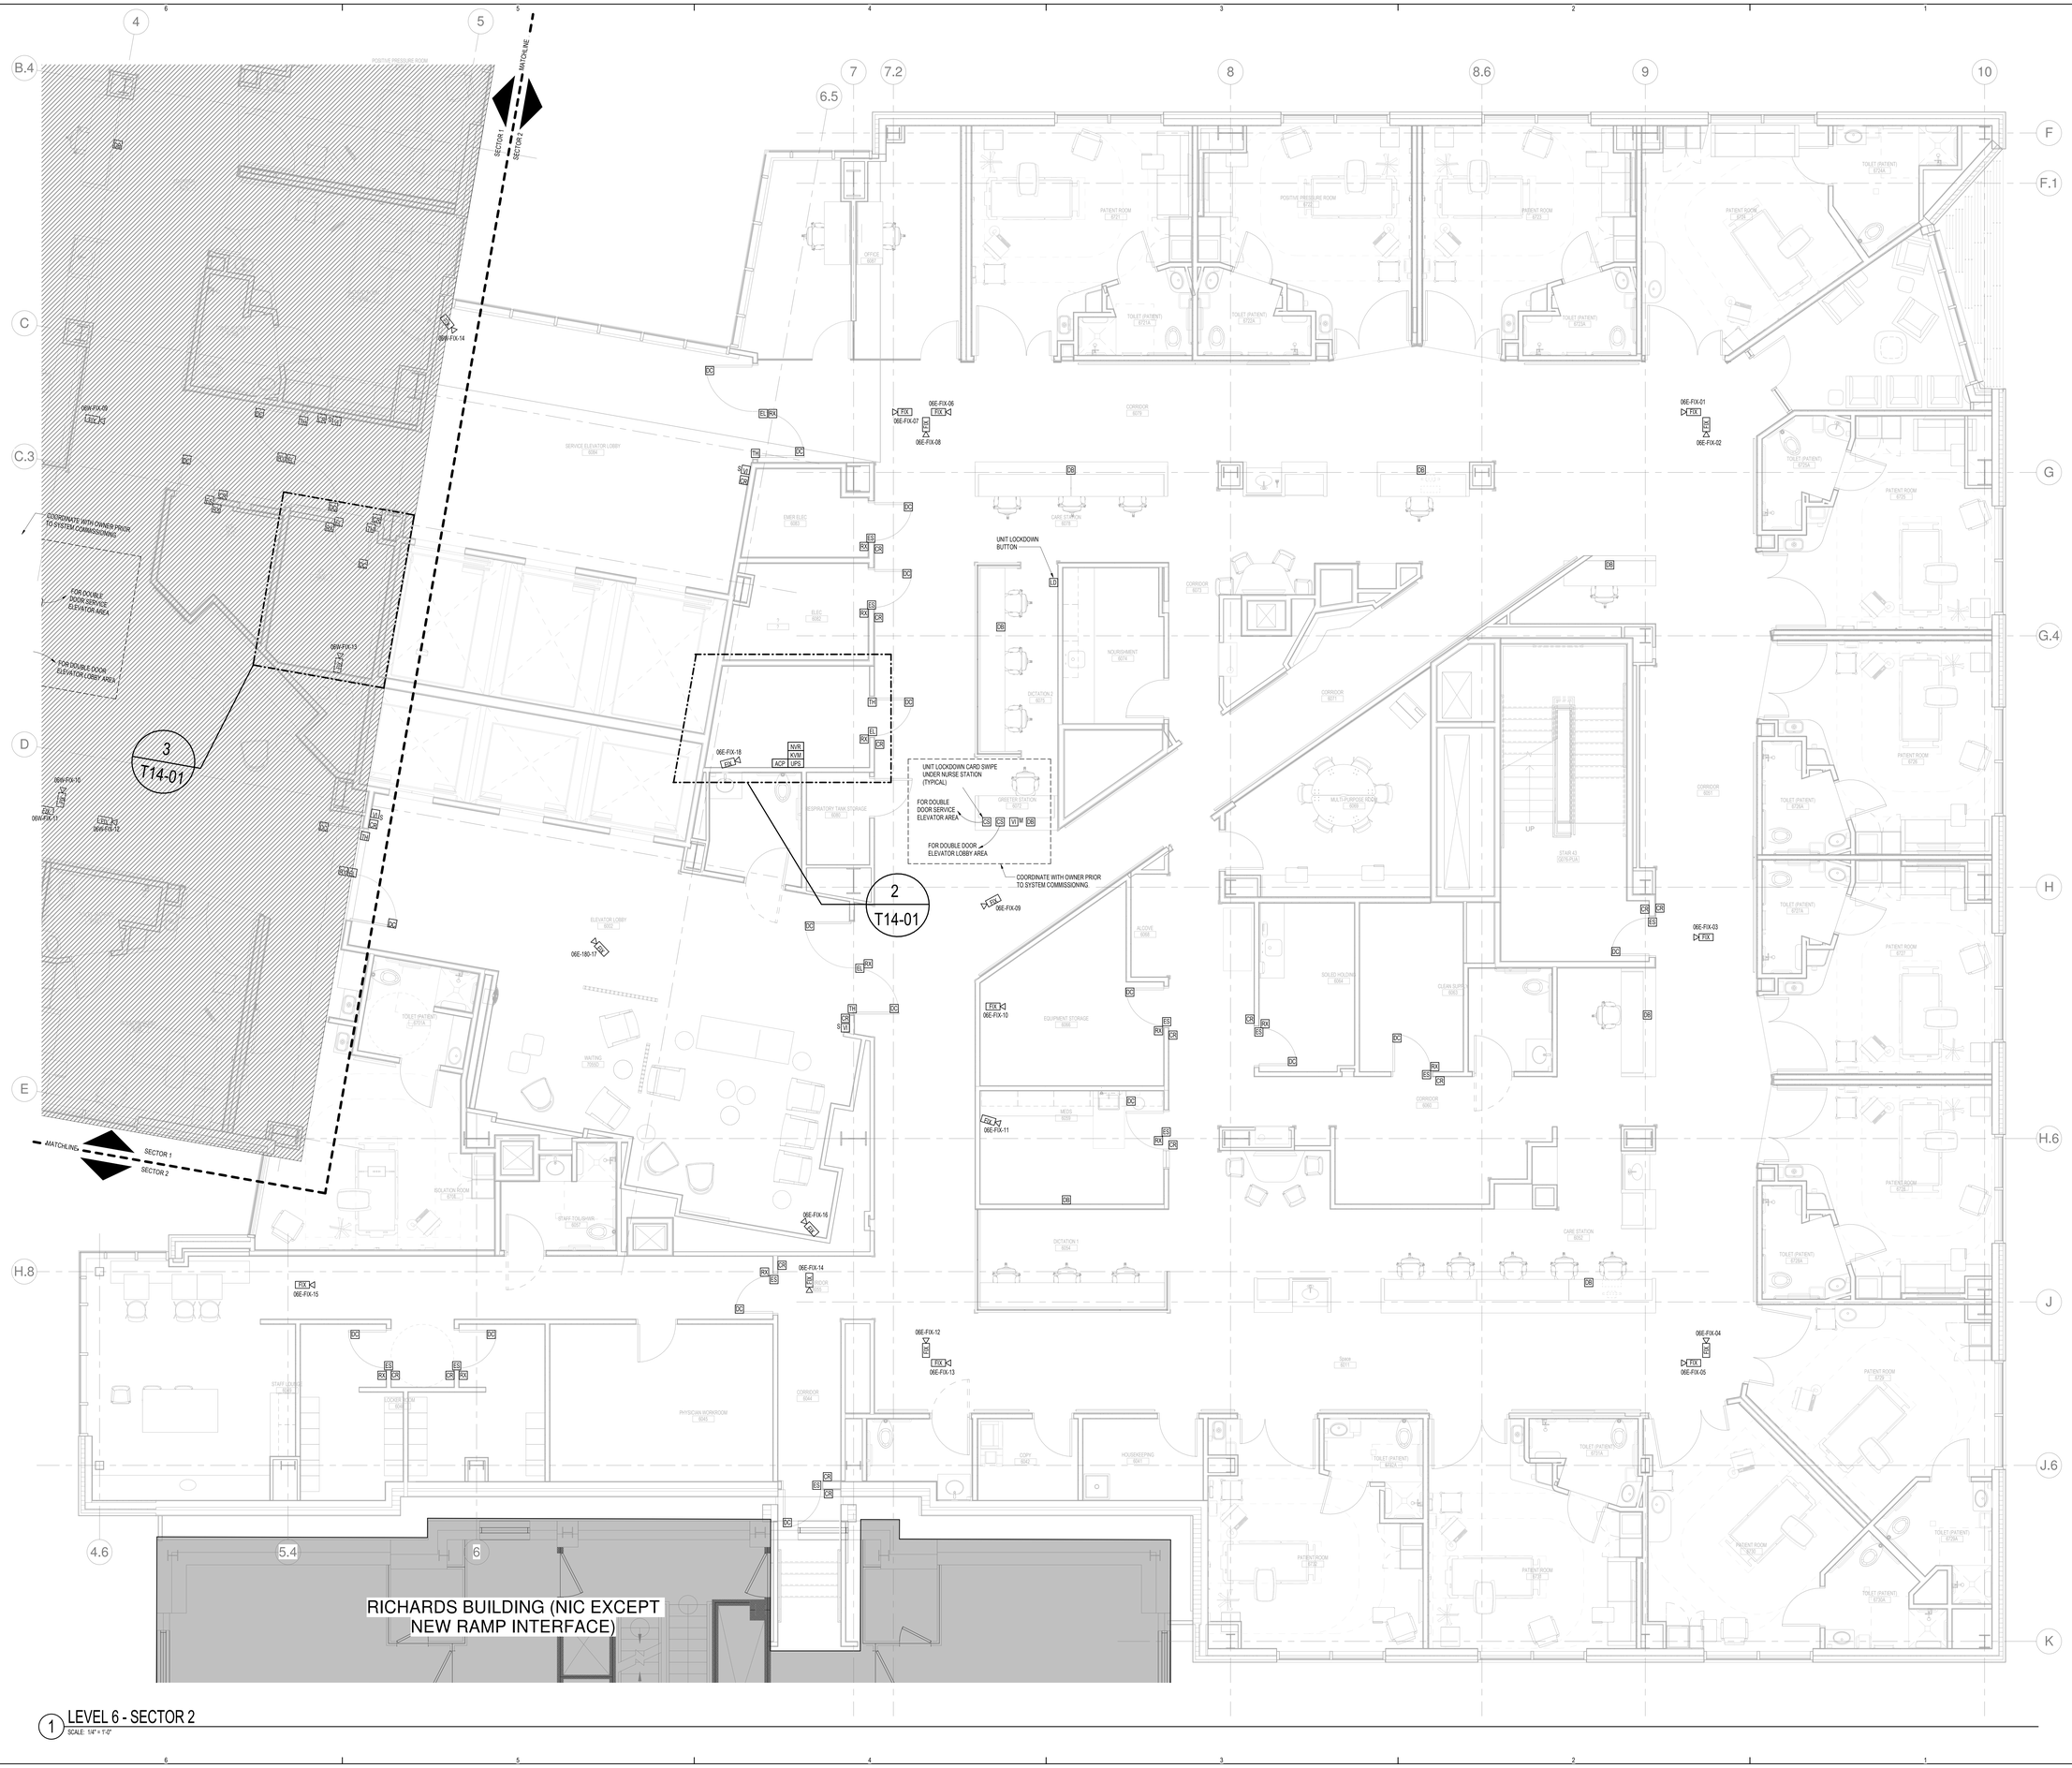

1 LEVEL 6 - SECTOR 2
SCALE: 1/4" = 1'-0"

3/29/2018 11:48:46 AM
C:\Revit Local Files_B150312-000-MAIC East Tower 6&7-MEP17_Central_ccousineau.rvt

PERKINS + WILL
225 Franklin Street, Suite 1100
Boston, MA 02110
t 617.478.0300
f 617.478.0321
www.perkinswill.com

CLIENT

Maine Medical Center
MaineHealth

22 Bramhall Street
Portland, ME 04102

CONSULTANTS

CIVIL / LANDSCAPE ARCHITECT
Sebago Technics
75 John Roberts Road , Suite 1A, South Portland, ME 04106

STRUCTURAL ENG/ BUILDING ENVELOPE CONSULTANT
Simpson Gumpertz & Heger Inc.
41 Seyon Street, Building 1, Suite 500, Waltham, MA 02453

MEPFP ENGINEER/ CODE
AKF Group LLC
99 Bedford Street, 2nd Floor, Boston MA 02111

CONSTRUCTION MANAGER
Turner Construction
2 Seaport Lane, Suite 200, Boston, MA 02210

ELEVATOR CONSULTANT
VDA (Van Deusen & Associates)
101 Summer Street, 4th Floor, Boston MA 02110

COST ESTIMATOR
D. G. Jones International
3 Baldwin Green Common,Suite 202, Woburn, MA 01801

PROJECT TITLE

East Tower 6 & 7 Addition
22 Bramhall Street
Portland, ME 04102

KEY PLANS

PROJECT KEY PLAN

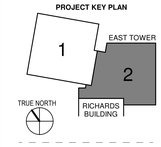

OVERALL KEY PLAN

1 - GILMAN GARAGE
2 - CONGRESS STREET
3 - VISITOR GARAGE
4 - EAST TOWER
5 - CENTRAL UTILITY PLANT
6 - BEAN BUILDING
7 - RICHARDS BUILDING
8 - MAINE GENERAL BUILDING

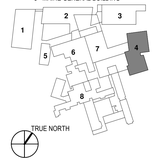

CONSTRUCTION DOCUMENTS
JANUARY 26, 2018

NO	ISSUE	DATE
1	ADDENDUM NO. 1	03/22/18

Job Number	B150312-000
Drawn	NV
Checked	BN
Approved	BN

TITLE

SECURITY LEVEL 6 FLOOR PLAN - SECTOR 2

SHEET NUMBER

SC11-62

Copyright 2017 © Perkins+Will