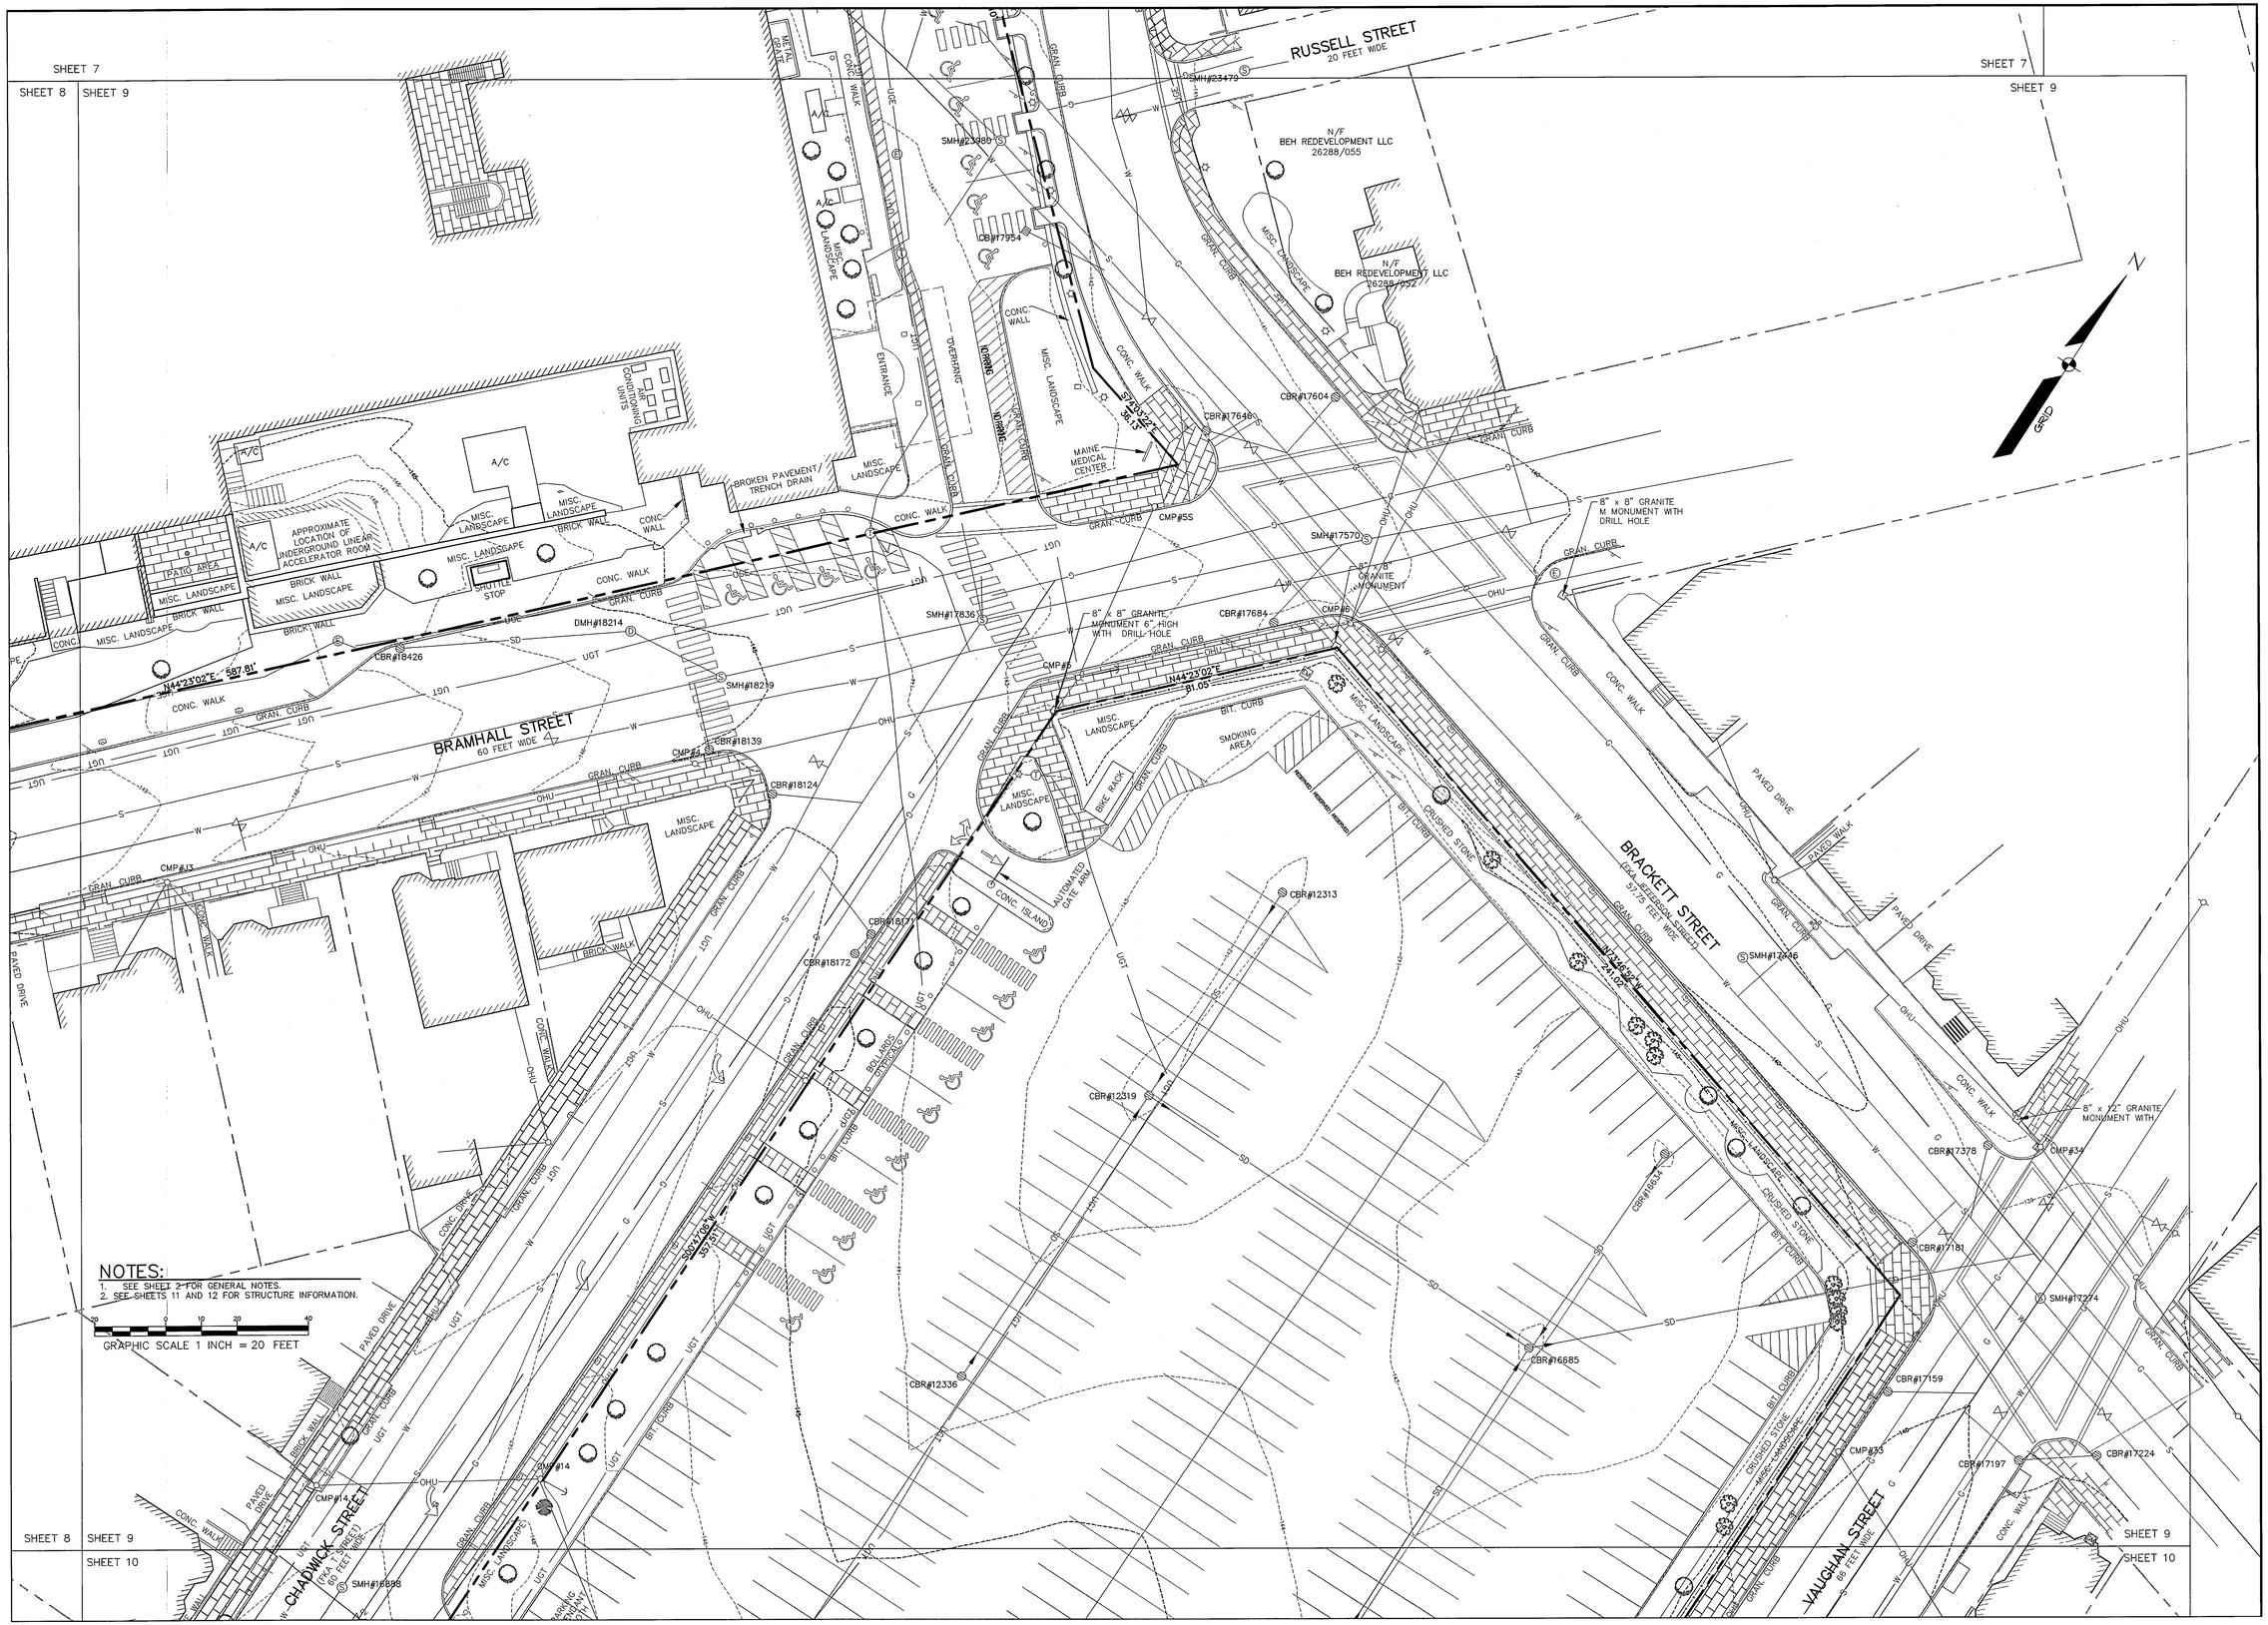

NOTES:

1. SEE SHEET 2 FOR GENERAL NOTES.
2. SEE SHEETS 11 AND 12 FOR STRUCTURE INFORMATION.

REV:	BY:	DATE:	STATUS:
A	MWE	12/23/09	SUBMITTED FOR CLIENT REVIEW

THIS PLAN SHALL NOT BE MODIFIED WITHOUT WRITTEN PERMISSION FROM SEBAGO TECHNICS, INC. ANY ALTERATIONS, AUTHORIZED OR OTHERWISE, SHALL BE AT THE USER'S SOLE RISK AND WITHOUT LIABILITY TO SEBAGO TECHNICS, INC.

Sebago Technics
Engineering Expertise You Can Build On.
One Chabot Street
Westbrook, Me 04092-1339
Tel (207) 856-0277
250 Goddard Rd. - Suite B
Lewiston, ME 04240
Tel (207) 783-9595
WWW.SEBAGOTECHNICS.COM

PROJECT NO.	FIELD BOOK	DESIGN	CHKD	DRAWN
01046	791B	WTC	MWE	MCC

EXISTING CONDITIONS SURVEY

OF:
MAINE MEDICAL CENTER CAMPUS
GILMAN ST, CONGRESS ST, BRAMHALL ST, ET.AL
PORTLAND, MAINE

FOR:
MAINE MEDICAL CENTER
22 BRAMHALL ST
PORTLAND, MAINE 04101

RECORD OWNER:
SEE NOTE 1, SHEET 2

DATE	SCALE
10/23/09	1"=20'

SHEET 9 OF 12

01046-EC-091223.dwg, TAB:EC09