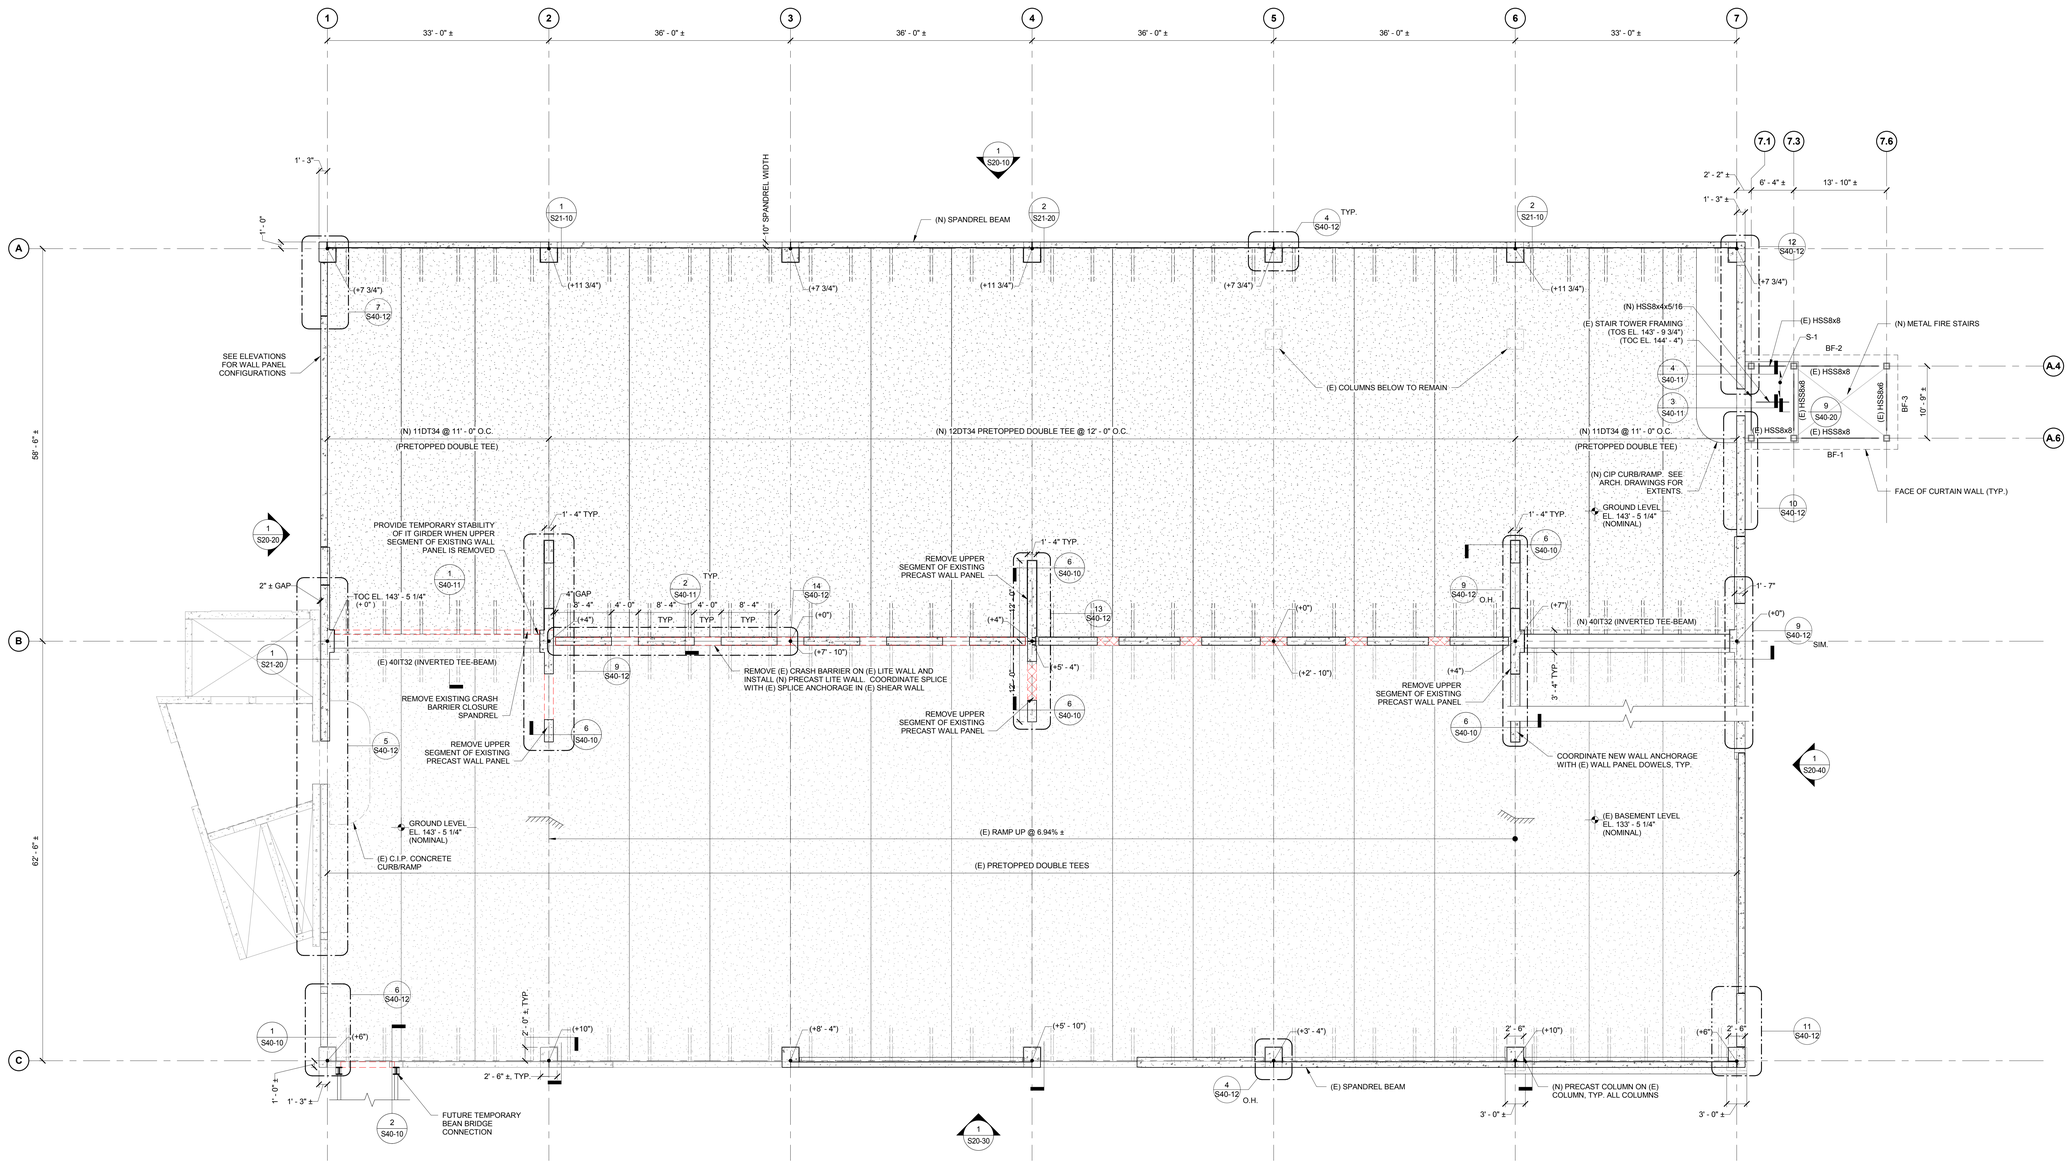

NEW AND EXISTING CONSTRUCTION - PRECAST CONCRETE - GROUND LEVEL FLOOR PLAN (EXISTING GARAGE ROOF)

1/8" = 1'-0"

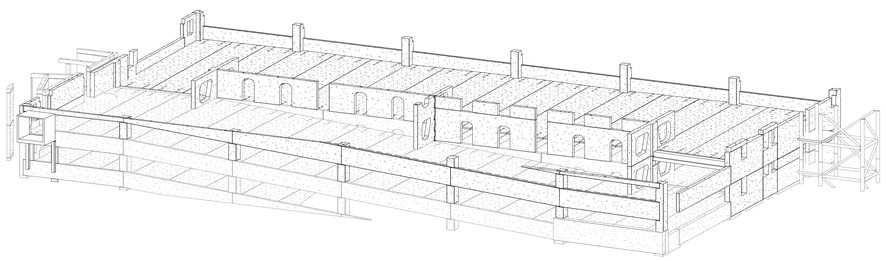

ISOMETRIC VIEW - GROUND LEVEL

SLAB NOTE S-1

3 1/4" THICK LIGHTWEIGHT CONCRETE SLAB ON 3" DEEP 20 GA. COMPOSITE METAL DECK (TOTAL DEPTH = 6 1/4"), REINFORCE WITH #3 @ 15" OC EACH WAY.

NOTES:

1. NOMINAL GARAGE FLOOR TOC ELEVATIONS, TO BE FIELD VERIFIED BY CONTRACTOR:

(E) SUB-LEVEL 6:	VARIES
(E) SUB-LEVEL 5:	83' - 5 1/4"
(E) SUB-LEVEL 4:	93' - 5 1/4"
(E) SUB-LEVEL 3:	103' - 5 1/4"
(E) SUB-LEVEL 2:	113' - 5 1/4"
(E) SUB-LEVEL 1:	123' - 5 1/4"
(E) BASEMENT LEVEL:	133' - 5 1/4"
(E/N) GROUND FLOOR LEVEL:	143' - 5 1/4"
(N) FUTURE 1ST FLOOR LEVEL:	153' - 5 1/4"
(N) FUTURE 2ND FLOOR LEVEL:	163' - 5 1/4"
(N) FUTURE 3RD FLOOR / ROOF LEVEL:	173' - 5 1/4"

PERKINS + WILL
225 Franklin Street, Suite 1100
Boston, MA 02110
t 617.478.0300
f 617.478.0321
www.perkinswill.com

CLIENT

Maine Medical Center
MaineHealth

22 Bramhall Street
Portland, ME 04102

CONSULTANTS

CIVIL/ LANDSCAPE ARCHITECT
Sebago Technics
75 John Roberts Road, Suite 1A,
South Portland ME 04106

STRUCTURAL ENG/ BUILDING ENVELOPE CONSULTANT
Simpson Gumpertz & Heger Inc.
41 Seyon Street, Building 1, Suite 500,
Waltham MA 02453

MEPFP ENGINEER/ CODE
AKF Group LLC
99 Bedford Street, 2nd Floor, Boston MA 02111

CONSTRUCTION MANAGER
Turner Construction
2 Seaport Lane, Suite 200, Boston MA 02210

ELEVATOR CONSULTANT
VDA (Van Deusen & Associates)
101 Summer Street, 4th Floor, Boston MA 02110

COST ESTIMATOR
D. G. Jones International
3 Baldwin Green Common, Suite 202, Woburn MA 01801

PROJECT TITLE

Visitor Garage Expansion
22 Bramhall Street
Portland, ME 04102

STATE OF MAINE — JOHN H. THOMSEN IV — No. 11120 — LICENSED PROFESSIONAL ENGINEER

KEY PLANS

PROJECT KEY PLAN

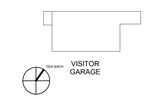

OVERALL KEY PLAN

1 - NOT USED
2 - CONGRESS STREET
3 - VISITOR GARAGE
4 - EAST TOWER
5 - CENTRAL UTILITY PLANT
6 - BEAN BUILDING
7 - RICHARDS BUILDING
8 - MAINE GENERAL BUILDING

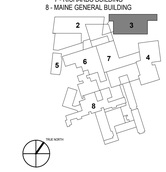

CONSTRUCTION DOCUMENT SET
SEPTEMBER 29, 2017

NO	ISSUE	DATE
	PERMIT SET	03.09.18

Job Number	152182.000
Drawn	NWS
Checked	BMT
Approved	JHT

TITLE

FLOOR PLAN - GROUND LEVEL

SHEET NUMBER

S10-10

Copyright 2018 @ Perkins + Will

3/9/2018 2:34:24 PM
I:\BOS\Projects\2015\150093.00-MMC\Z\Drawings\Working_Set_Revit\LOCAL USERS\NWS\schumacher152182-MMC-VISITOR GARAGE-v2017 - STRUCT_NWS\schumacher.rvt