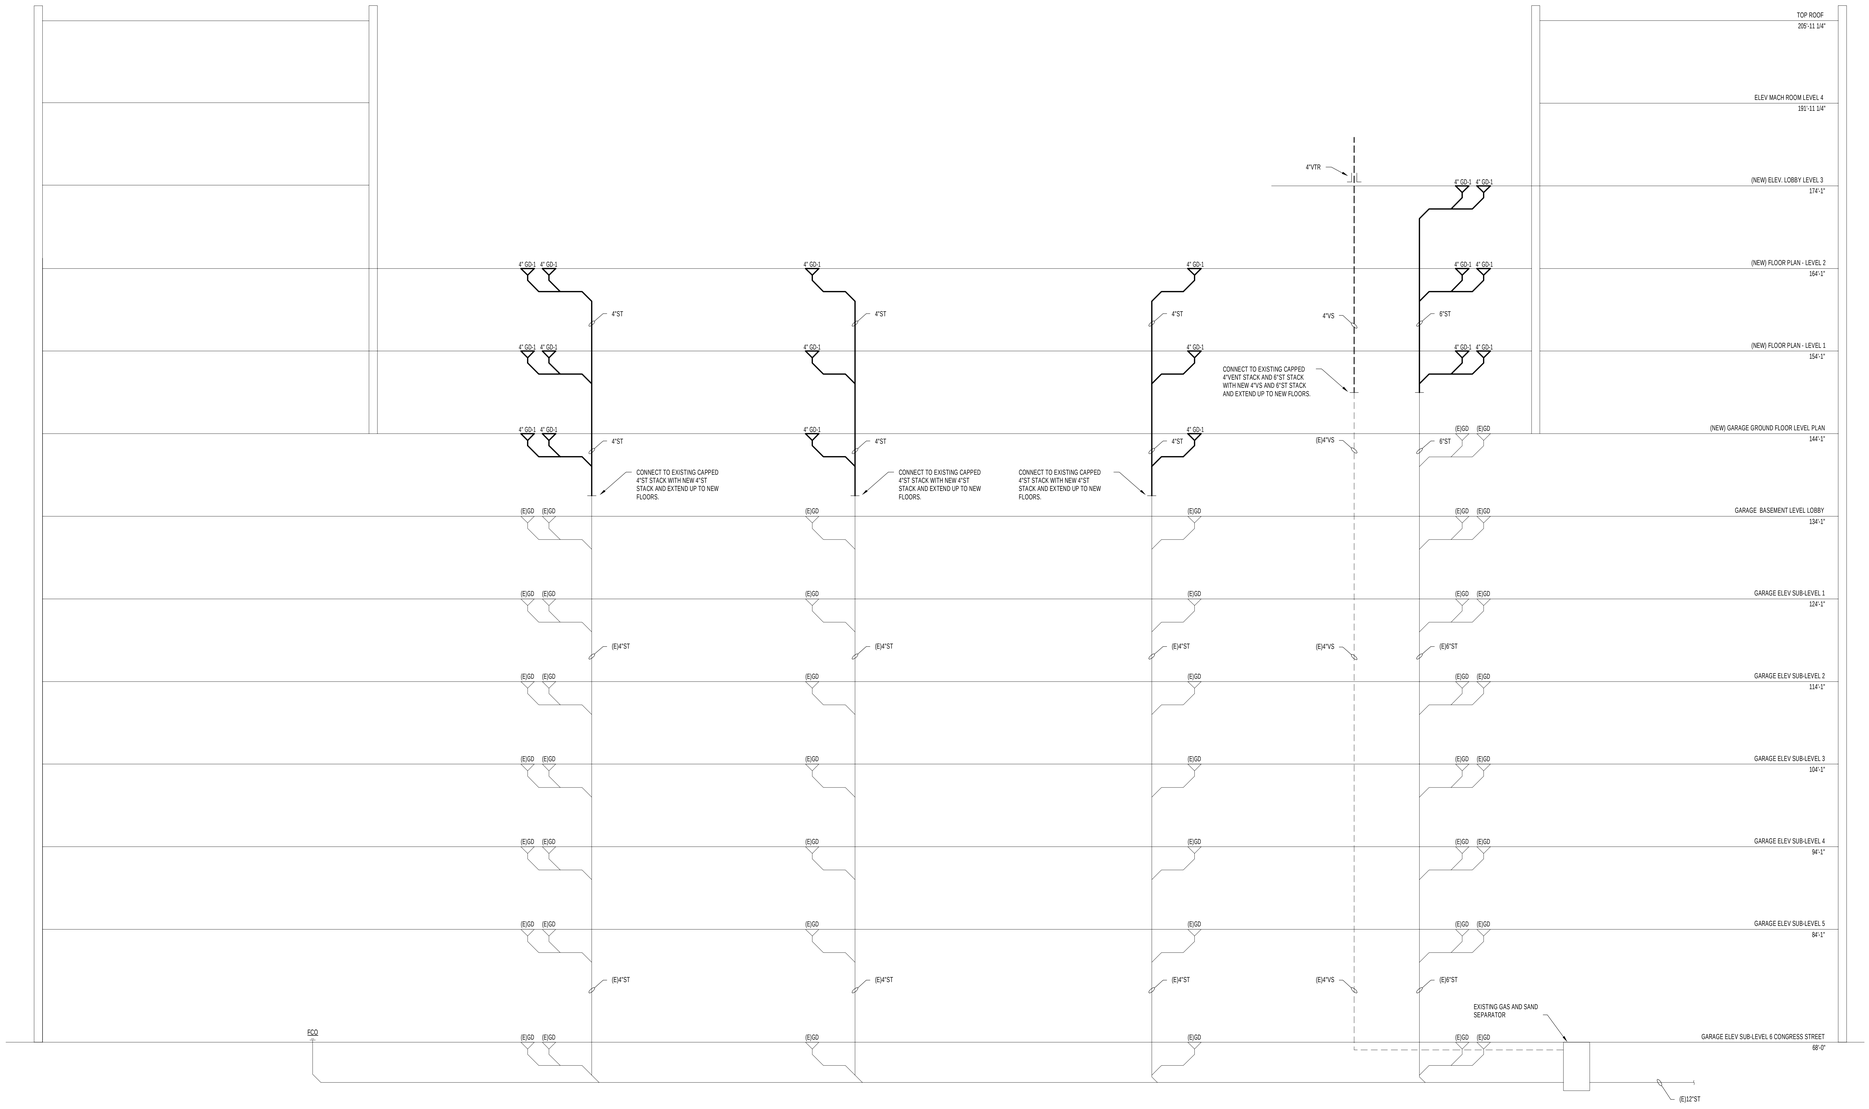

1 PLUMBING RISER DIAGRAM
SCALE: NONE

PERKINS + WILL
225 Franklin Street, Suite 1100
Boston, MA 02110
t 617.478.0300
f 617.478.0321
www.perkinswill.com

CLIENT

Maine Medical Center
MaineHealth

22 Bramhall Street
Portland ME 04102

CONSULTANTS

CIVIL/ LANDSCAPE ARCHITECT
Sebago Technics
75 John Roberts Road, Suite 1A,
South Portland ME 04106

STRUCTURAL ENGI/ BUILDING ENVELOPE CONSULTANT
Simpson Gumpertz & Heger Inc.
41 Seyon Street, Building 1, Suite 500,
Waltham MA 02453

MEP/FP ENGINEER/ CODE
AKF Group LLC
99 Bedford Street, 2nd Floor, Boston MA 02111

CONSTRUCTION MANAGER
Turner Construction
2 Seaport Lane, Suite 200, Boston MA 02210

ELEVATOR CONSULTANT
VDA (Van Deusen & Associates)
101 Summer Street, 4th Floor, Boston MA 02110

COST ESTIMATOR
D. G. Jones International
3 Baldwin Green Common, Suite 202, Woburn MA 01801

PROJECT TITLE

Visitor Garage Expansion
22 Bramhall Street
Portland ME 04102

STATE OF MAINE
PETER J. REILLY
NO. 12356
LICENSED PROFESSIONAL ENGINEER

KEY PLANS

PROJECT KEY PLAN

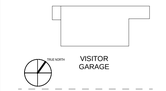

OVERALL KEY PLAN

1 - NOT USED
2 - CONGRESS STREET
3 - VISITOR GARAGE
4 - EAST TOWER
5 - CENTRAL UTILITY PLANT
6 - BEAN BUILDING
7 - RICHARDS BUILDING
8 - MAINE GENERAL BUILDING

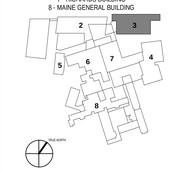

CONSTRUCTION DOCUMENT SET
SEPTEMBER 29, 2017

NO	ISSUE	DATE
	PERMIT SET	03.09.18
	DESIGN DEVELOPMENT	08.25.17

Job Number	B150311-000
Drawn	DTM
Checked	PJR
Approved	PJR

TITLE

PLUMBING RISER DIAGRAM

SHEET NUMBER

P20-01

Copyright 2017 @ Perkins + Will

3/5/2018 5:21:58 PM
C:\Revit Local Files_B150311-000-MMC Visitor Garage-MEP17_Central_KBOWMAN@AKFGROUP.COM.rvt