METAL RAILING & SPANDREL LEGEND

MATCH ALL ASPECTS OF METAL RAILINGS & PRECAST SPANDREL INCLUDING:

COLOR, SHEEN, FINISH, ATTACHMENT DETAILS, HARDWARE ETC.

FIELD VERIFY ANY DETAILS NOT LISTED AND DUPLICATE

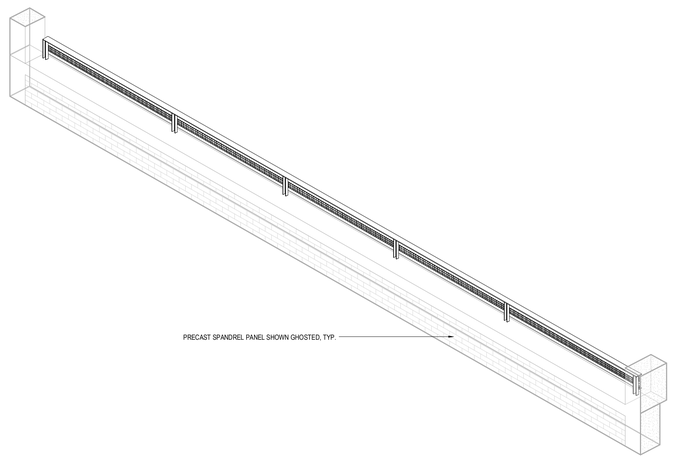

4 METAL RAILING (R1) EXTERIOR AXONOMETRIC

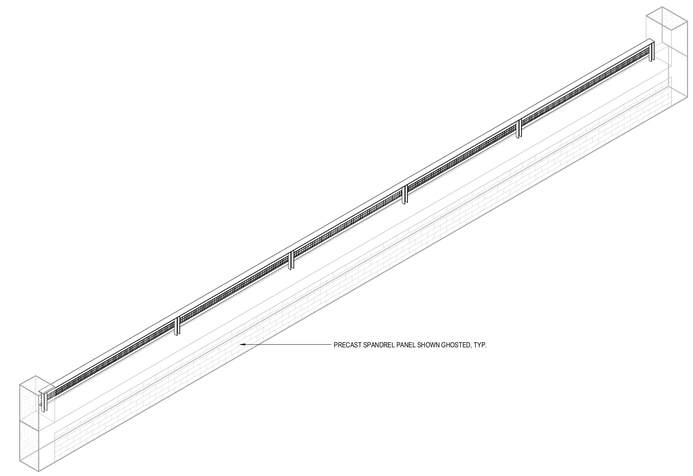

3 METAL RAILING (R1) INTERIOR AXONOMETRIC

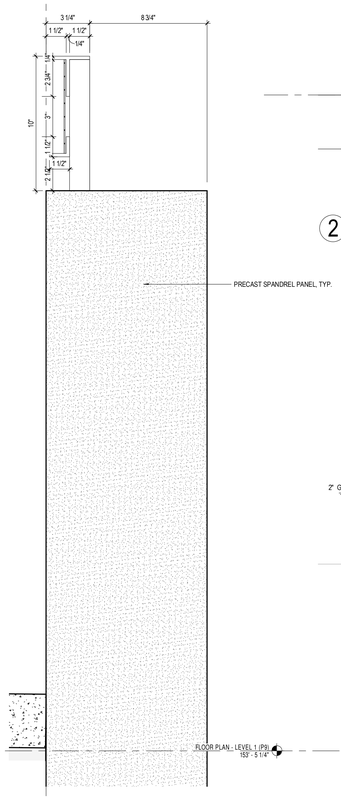

5 METAL RAILING (R1) SECTION
3" = 1'-0"

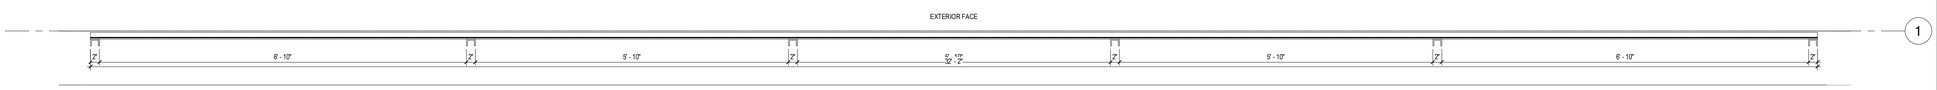

2 METAL RAILING (R1) PLAN
1" = 1'-0"

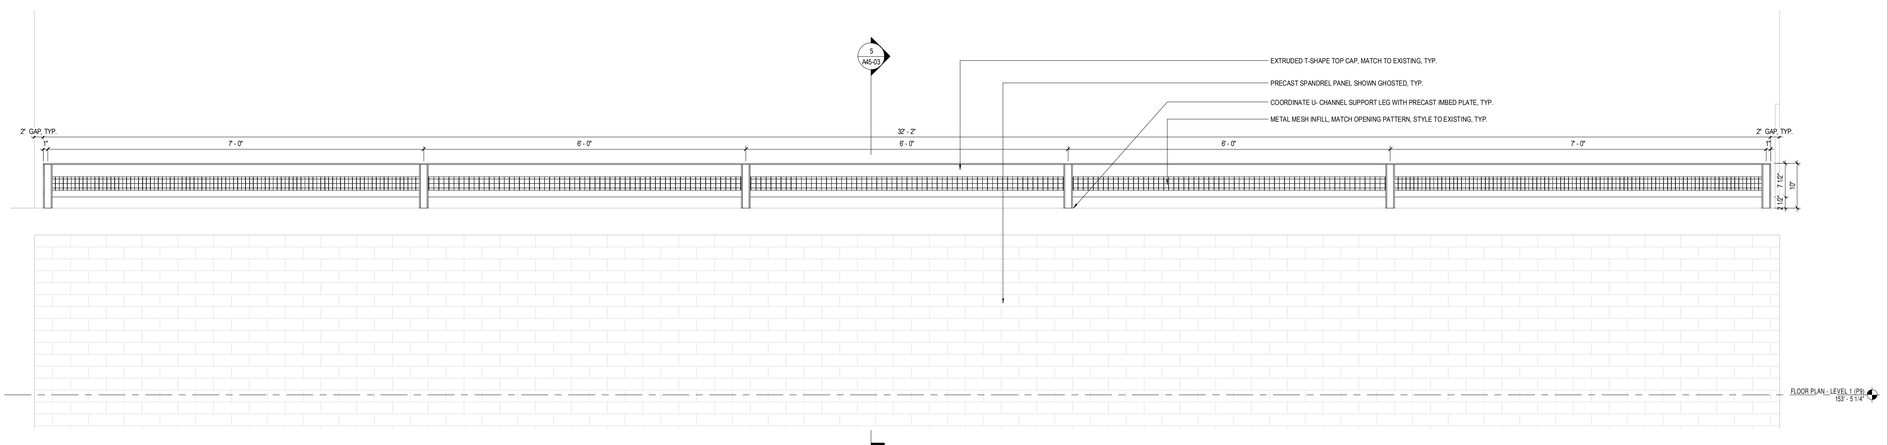

1 METAIL RAILING (R1) ELEVATION
1" = 1'-0"

PERKINS + WILL
225 Franklin Street, Suite 1100
Boston, MA 02110
1617.478.0300
1617.478.0321
www.perkinswill.com

CLIENT

Maine Medical Center
MaineHealth

22 Bramhall Street
Portland ME 04102

CONSULTANTS

CIVIL/ LANDSCAPE ARCHITECT
Sebago Technics
75 John Roberts Road, Suite 1A,
South Portland ME 04106

STRUCTURAL ENG/ BUILDING ENVELOPE CONSULTANT
Simpson Gumpertz & Heger Inc.
41 Seyon Street, Building 1, Suite 500,
Waltham MA 02453

MEP/FP ENGINEER/ CODE
AKF Group LLC
99 Bedford Street, 2nd Floor, Boston MA 02111

CONSTRUCTION MANAGER
Turner Construction
2 Seaport Lane, Suite 200, Boston MA 02210

ELEVATOR CONSULTANT
VDA (Van Deusen & Associates)
101 Summer Street, 4th Floor, Boston MA
02110

COST ESTIMATOR
D. G. Jones International
3 Baldwin Green Common, Suite 202, Woburn MA 01801

PROJECT TITLE

Visitor Garage Expansion
22 Bramhall Street
Portland ME 04102

KEY PLANS

PROJECT KEY PLAN

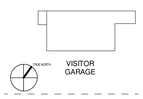

OVERALL KEY PLAN

1 - NOT USED
2 - CONGRESS STREET
3 - VISITOR GARAGE
4 - EAST TOWER
5 - CENTRAL UTILITY PLANT
6 - BEAN BUILDING
7 - RICHARDS BUILDING
8 - MAINE GENERAL BUILDING

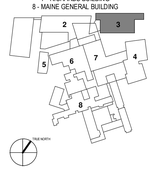

CONSTRUCTION DOCUMENT SET
SEPTEMBER 29, 2017

NO	ISSUE	DATE
	PERMIT SET	03.29.18
	PERMIT SET	03.09.18

Job Number	152182.000
Drawn	TEAM
Checked	DS/RS
Approved	JK

TITLE

METAL RAILING DETAILS

SHEET NUMBER

A45-03

Copyright 2017 @ Perkins + Will

3/29/2018 3:43:54 PM
C:\temp\152182-MMC-Visitor Parking Garage Expansion V2017_TengCr.rvt