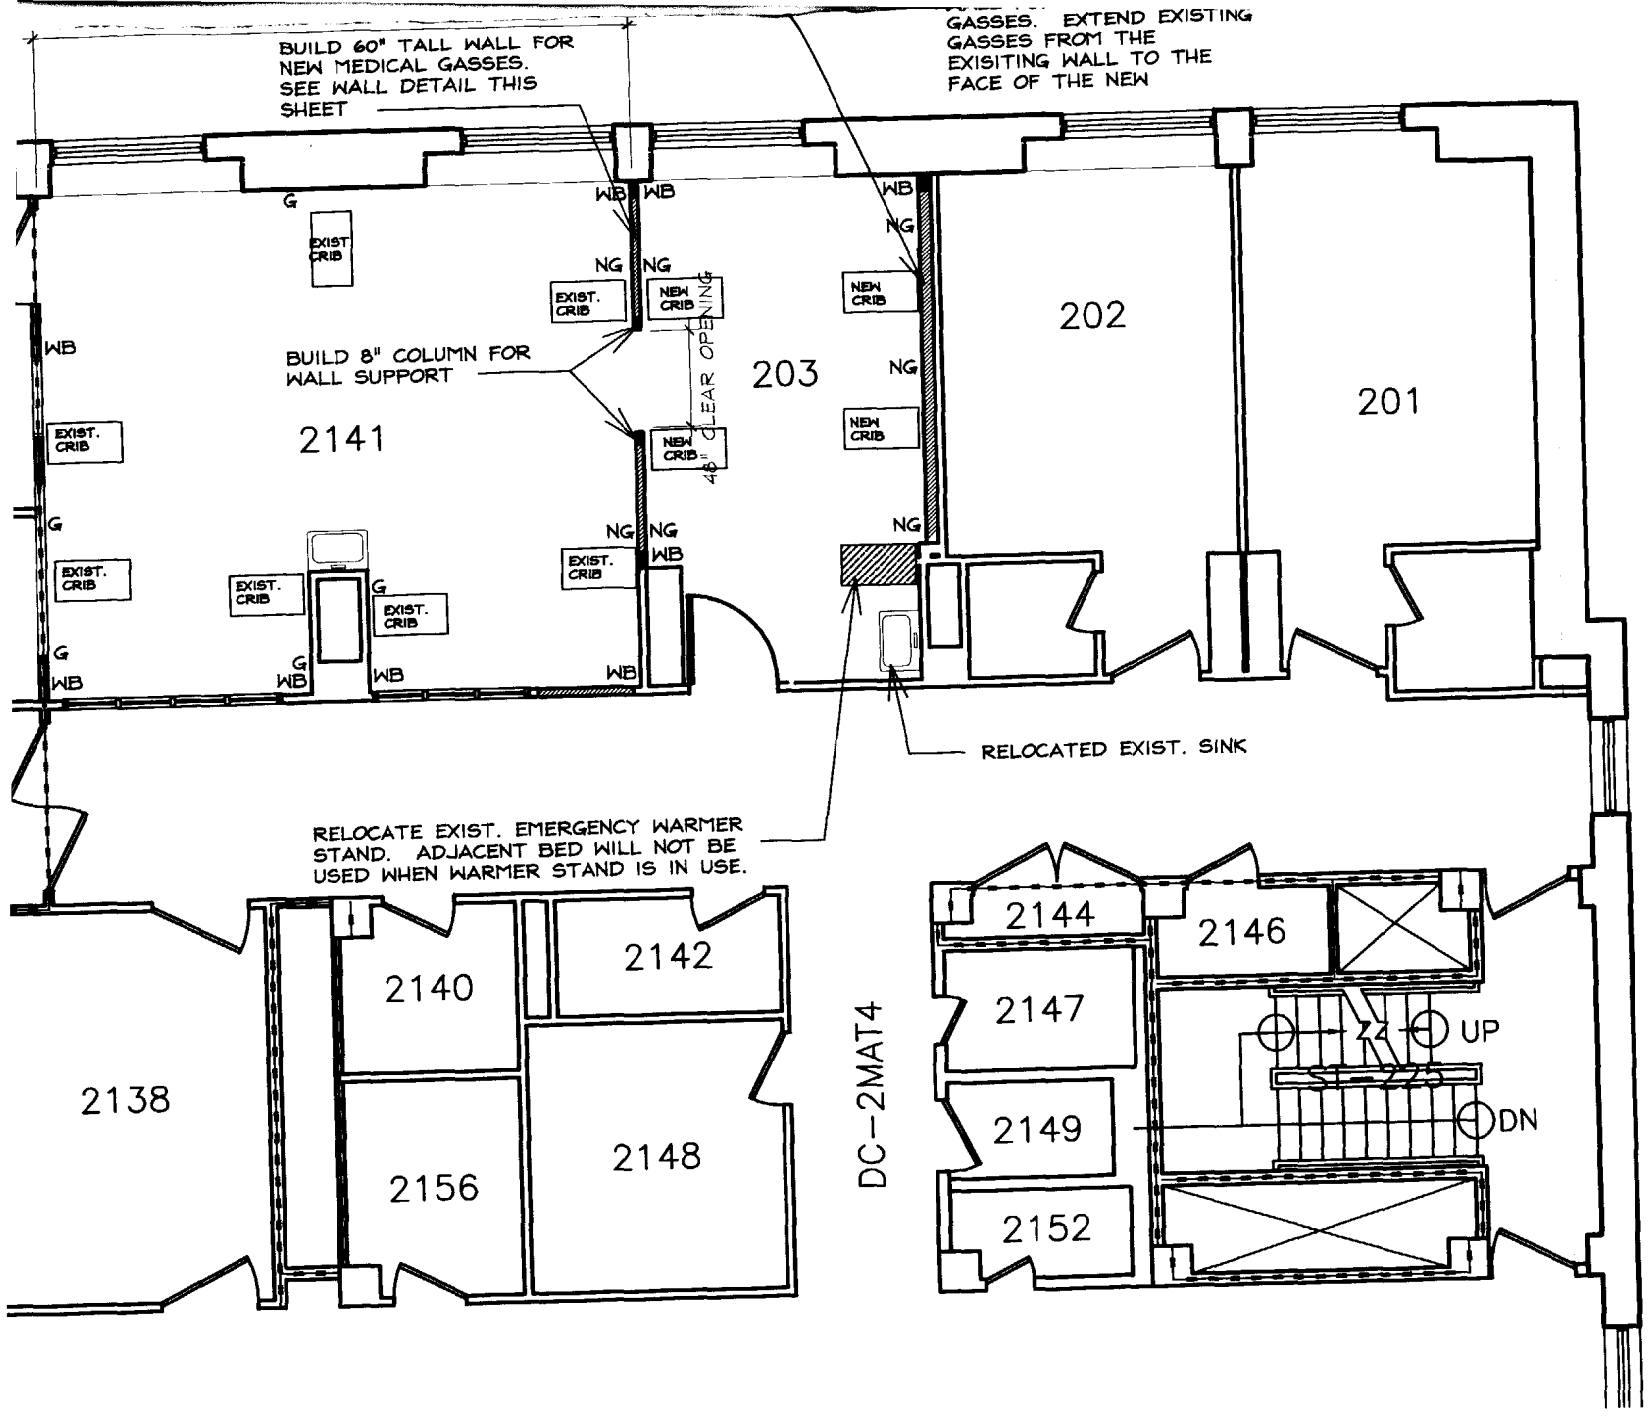

DC-2MAT3

ONSTRUCTION PLAN

1' - 0"

otes:

ıedical gas location.
dical gas location.
ll bracket provided by the owner, installed by patient telemtry.
: flooring into exist. sheet flooring.
a to remain under negative air pressure while s under way, and for 60 minutes after.

Daniel F. Daughty
3-11-04

N

PLAN NORTH

CARE NURSERY EXPANSION

Bramhall Campus
Richards Building
Second Floor

MARK	DATE	DESCRIPTION

ISSUE: For Pricing
PROJECT NO: 23085
CAD DWG FILE: unknown
DRAWN BY: RJS
CHECKED BY: DFD

SHEET TITLE

PLANS AND NOTES

A-101