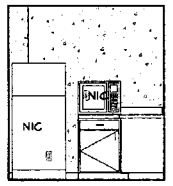

ELEVATION A

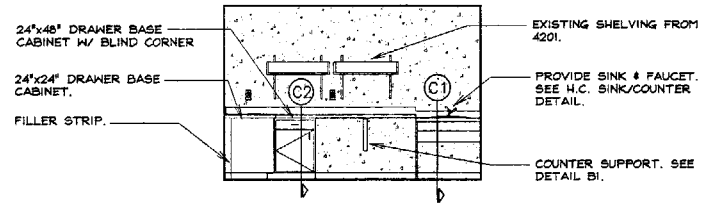

ELEVATION B

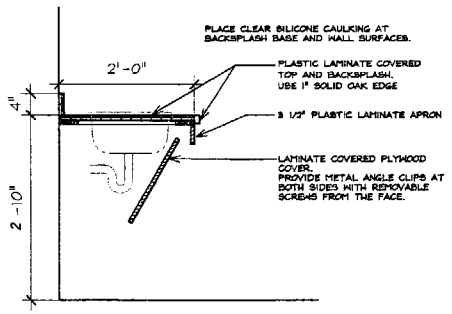

C1 H.C. SINK-COUNTER DETAIL
SCALE : 3/4"=1'-0"

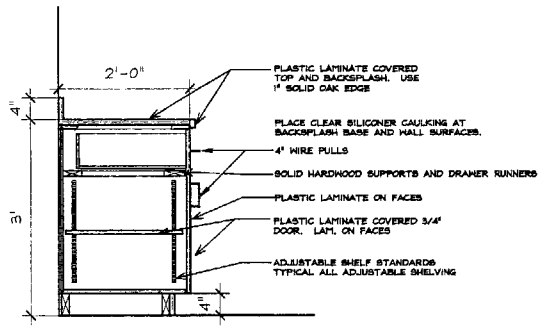

C2 TYP. CABINET DETAIL
SCALE : 3/4"=1'-0"

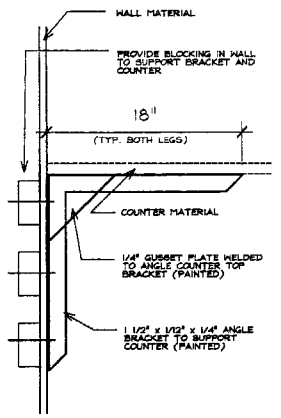

B1 COUNTER SUPPORT BRACKET
SCALE : 1 1/2" = 1' - 0"

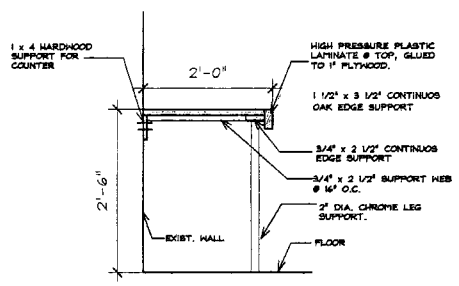

CUSTOM COUNTER DETAIL
SCALE : 3/4"=1'-0"

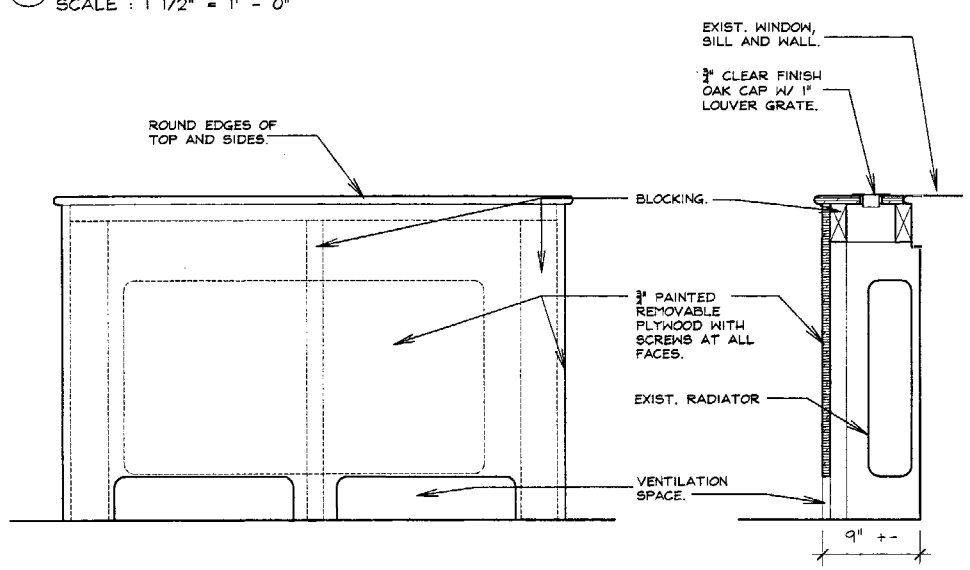

A1 RADIATOR ENCLOSURE ELEV.
SCALE : 1 1/2" = 1' - 0"

A2 RADIATOR ENCLOSURE SECTION
SCALE : 1 1/2" = 1' - 0"

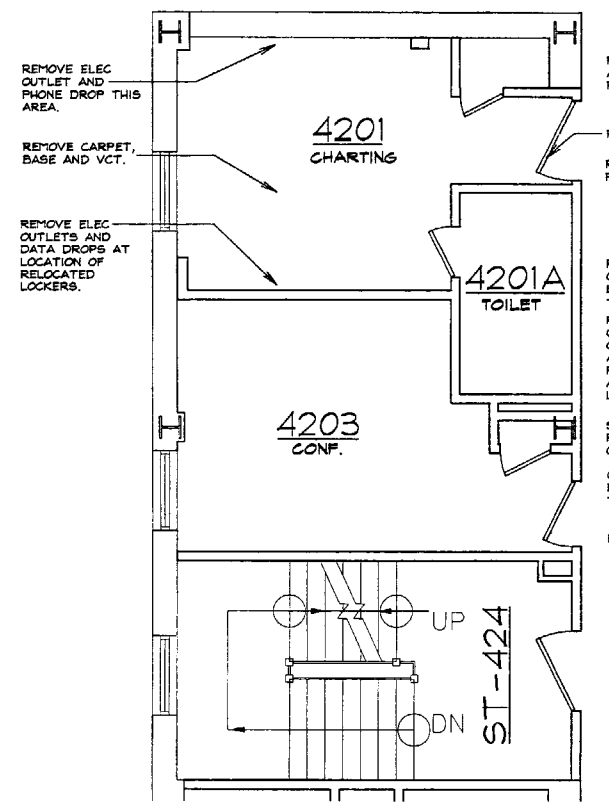

DEMOLITION PLAN
SCALE : 1/4" = 1' - 0"

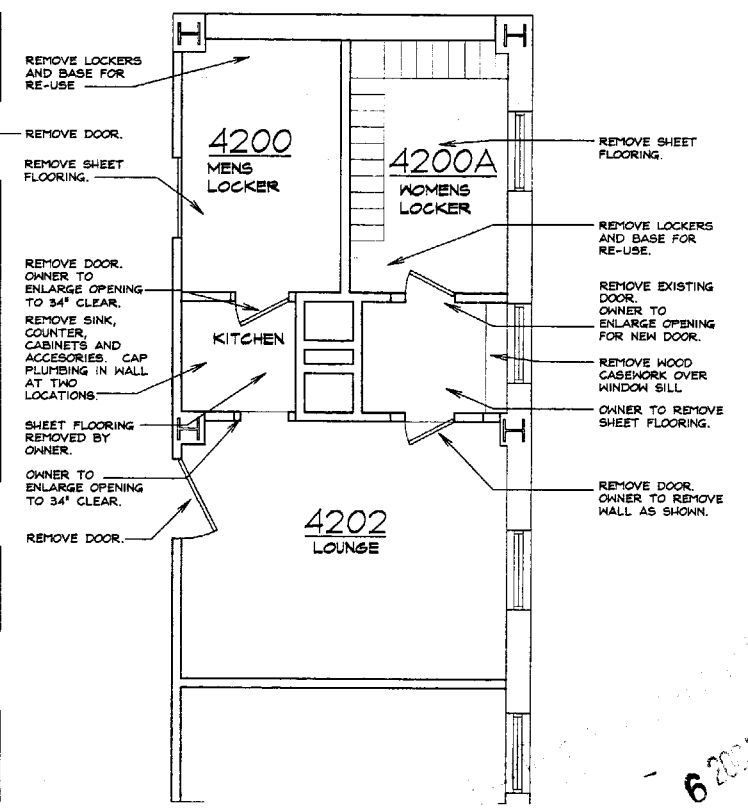

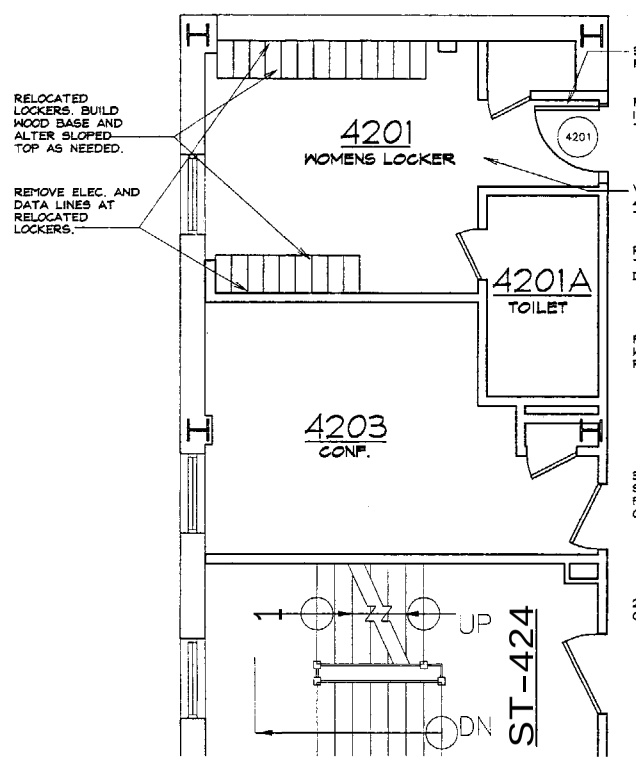

FLOOR PLAN
SCALE : 1/4" = 1' - 0"

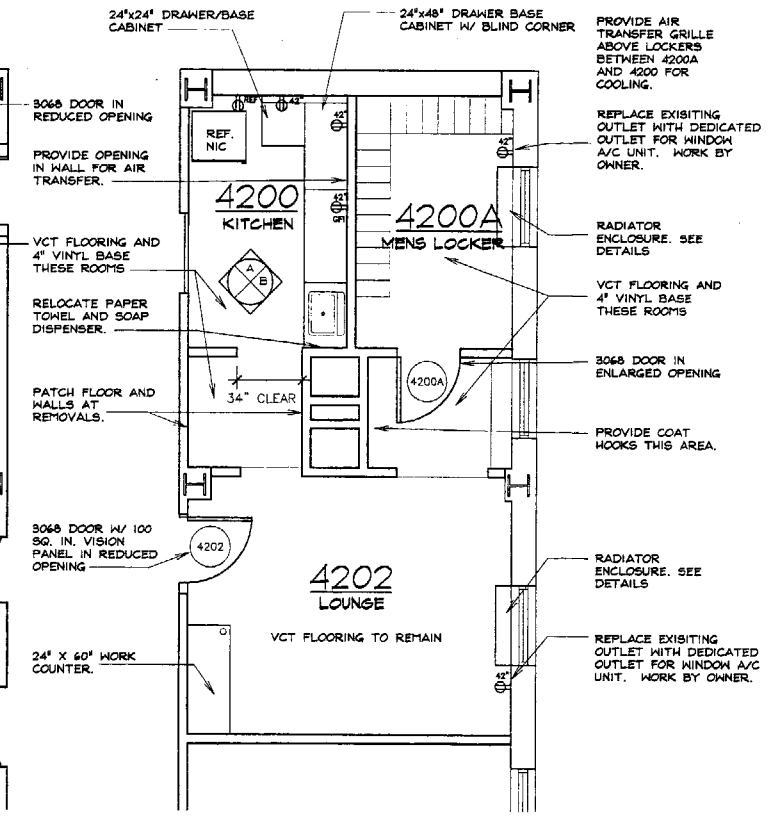

1. ROOMS 4200, 4200A AND 4201 HAVE EXISITNG SPRINKLER SYSTEMS THAT WILL REMAIN.
2. DOORS 4200A, 4201 AND 4202 TO RECEIVE LCN 4040 CLOSERS.
3. DOORS 4200A AND 4202 TO RECEIVE TRILOGY T2 PUSH BUTTON LOCKSETS. DOOR 4202 TO RECEIVE SARGENT 10 LINE LEVERSET.
4. PAINT ALL AREAS DISTURBED BY NEW WORK.

Maine Medical Center
22 Bramhall Street
Portland, ME. 04102-3175

Facilities Development
207-871-2013

CONSULTANTS

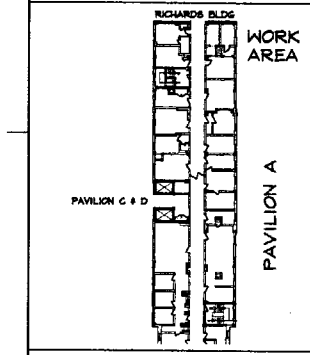

LOCUS PLAN

PULMONARY LOUNGE RENOVATION

BRAMHALL CAMPUS
PAVILION A
FOURTH FLOOR

MARK	DATE	DESCRIPTION

ISSUE: For Approval
PROJECT NO: 24019
CAD DWG FILE: unknown
DRAWN BY: RJS
CHECKED BY: DFD

SHEET TITLE

FLOOR PLANS AND DETAILS

A-101

Sheet 1 of 1

© Copyright 1997, Construction Specifications Institute, 601 Madison Street, Alexandria, VA 22314-1791