GENERAL NOTES:

1. SE SHEET M-001 FOR LEGEND AND GENERAL NOTES.

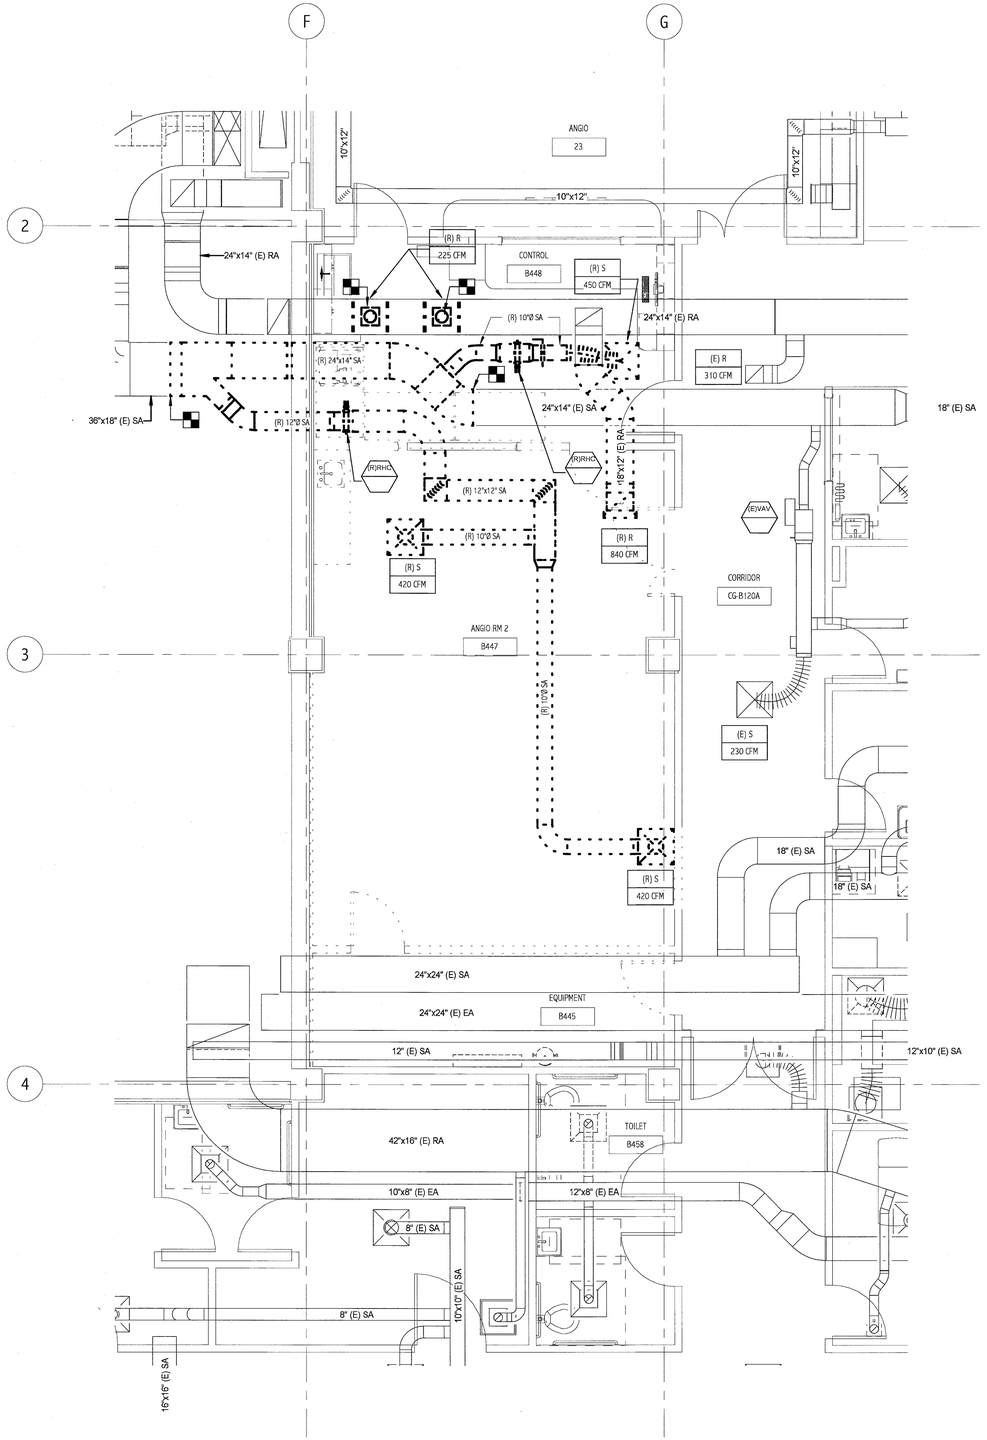

1 DUCTWORK DEMOLITION PLAN
1/4" = 1'-0"

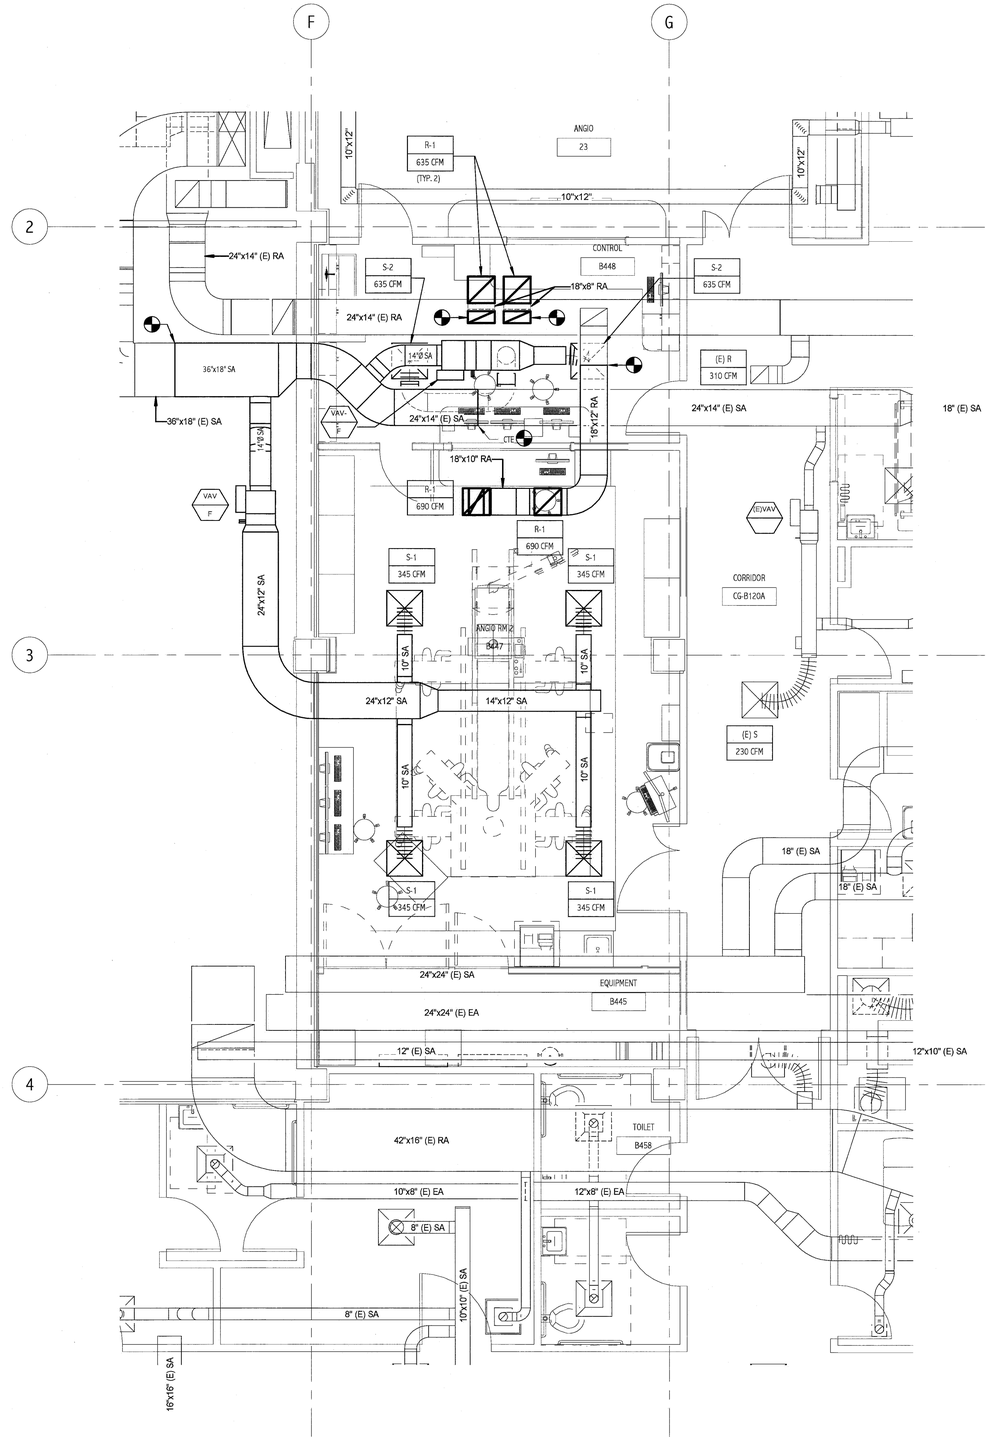

2 DUCTWORK PLAN
1/4" = 1'-0"

144 Fore Street P.O. Box 618
Portland, Maine 04104
tel. (207) 772-3846
fax. (207) 772-1070
www.smrinc.com

ARCHITECTURE ENGINEERING PLANNING INTERIOR DESIGN COMMISSIONING

SMRI

STATE OF MAINE
TODD A. CHASE
No. 9241
REGISTERED PROFESSIONAL ENGINEER
1-26-12

PROJECT NORTH
MAGNETIC NORTH

REV	DESCRIPTION	DATE

CURRENT ISSUE STATUS:

MAINE MEDICAL CENTER
ANGIO SINGLE PLANE - ROOM 2
PORTLAND, ME

ISSUED FOR PERMITTING
01.27.12

GRAPHIC SCALE: 0" 1"

SCALE:	1/4" = 1'-0"
PROJECT MANAGER:	DJV
JC/DRAWN BY:	KPB
A/E OF RECORD:	TAC
PROJECT NO:	11127
DATE:	

SHEET TITLE:
ANGIO SUITE
DUCTWORK PLANS -
BASEMENT FLOOR

SHEET No.
MH101

©COPYRIGHT 2008 SMRI INC.