## GENERAL NOTES:

1. SE SHEET M-001 FOR LEGEND AND GENERAL NOTES.

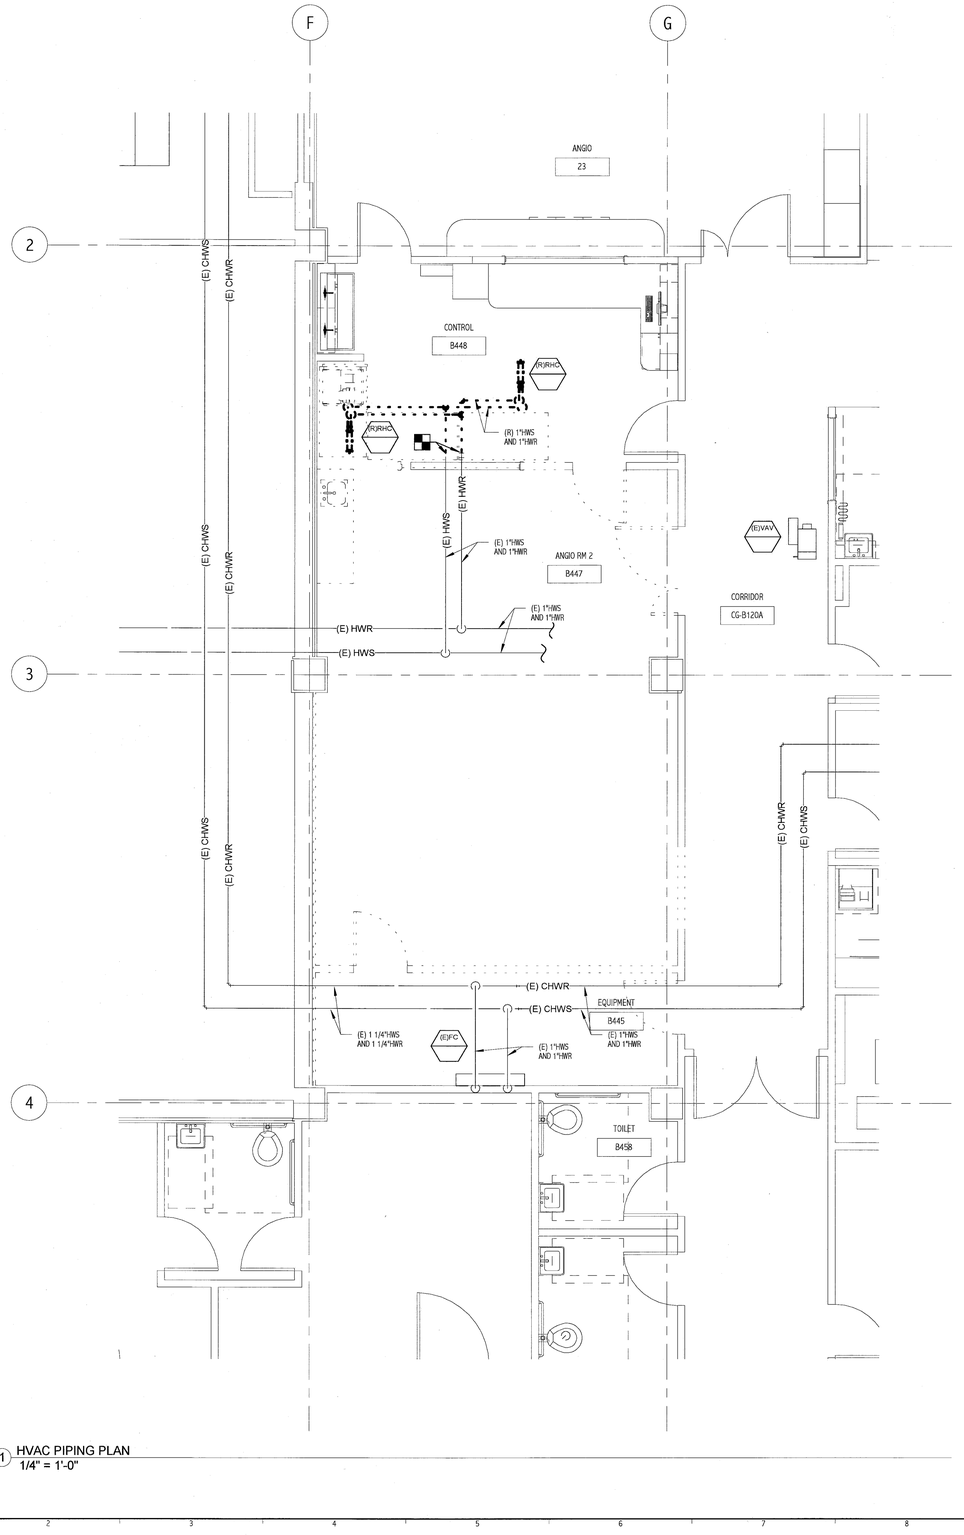


1 HVAC PIPING PLAN
1/4" = 1'-0"

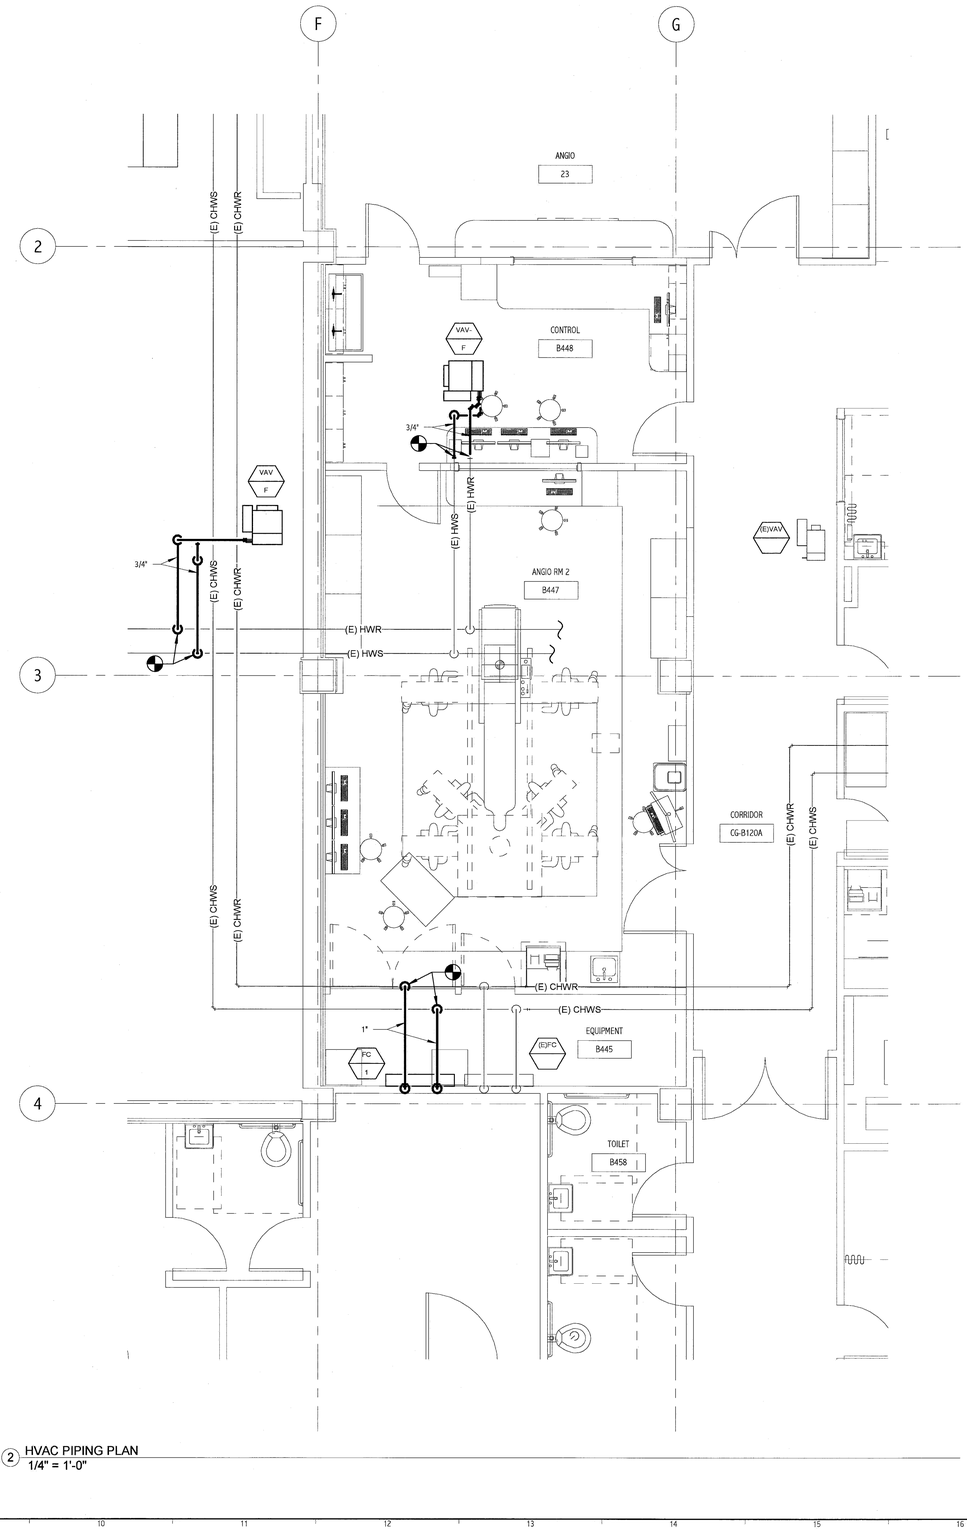


2 HVAC PIPING PLAN
1/4" = 1'-0"


144 Fore Street P.O. Box 618
Portland, Maine 04104
tel. (207) 772-3846
fax. (207) 772-1070
www.smrtinc.com

ARCHITECTURE
ENGINEERING
PLANNING
INTERIOR DESIGN
COMMISSIONING

SMRT


STATE OF MAINE
TODD A. CHASE
No. 7241
LICENSED
PROFESSIONAL ENGINEER
1-26-12

PROJECT NORTH

MAGNETIC NORTH

MAINE MEDICAL CENTER
ANGIO SINGLE PLANE - ROOM 2
PORTLAND, ME

CURRENT ISSUE STATUS:
ISSUED FOR PERMITTING
01.27.12

| REV | DESCRIPTION | DATE |
|---|---|---|

GRAPHIC SCALE: 0" 1"

| | |
|---|---|
| SCALE: | 1/4" = 1'-0" |
| PROJECT MANAGER: | DJV |
| JC/DRAWN BY: | KPB |
| A/E OF RECORD: | TAC |
| PROJECT NO: | 11127 |
| DATE: | |

SHEET TITLE:
ANGIO SUITE HVAC PIPING PLANS PLANS - BASEMENT FLOOR

SHEET No.
MP101

©COPYRIGHT 2008 SMRT INC.