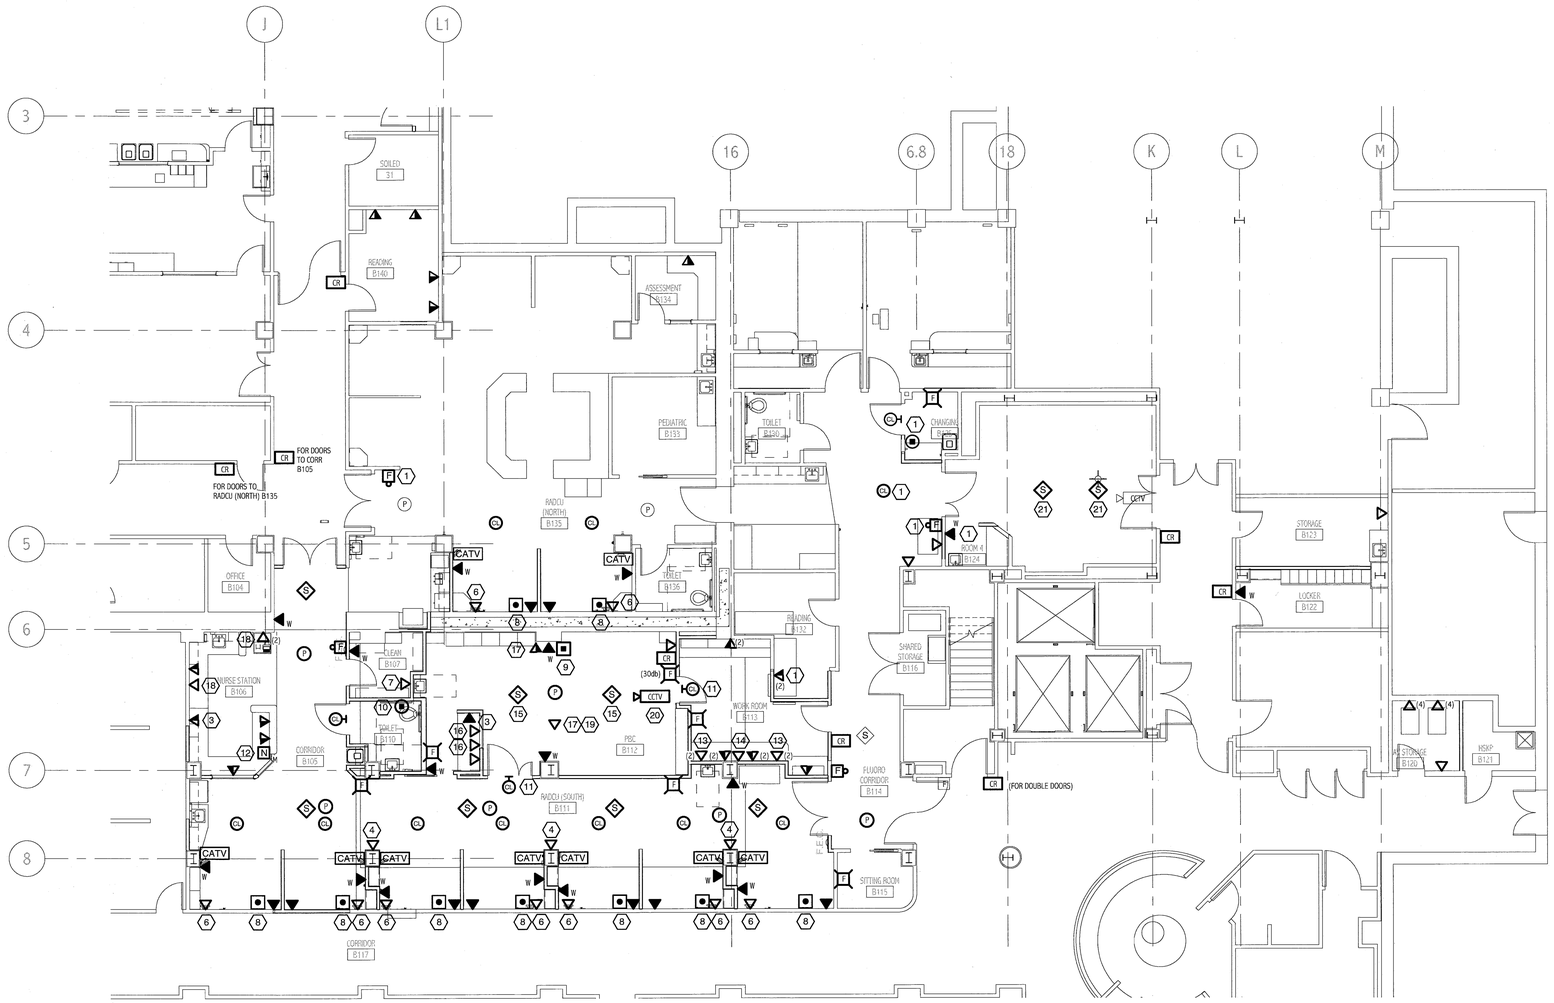

1 BASEMENT LEVEL SYSTEMS PLAN
1/8" = 1'-0"

NOTES:

1. SEE E-001 FOR LEGEND, ABBREVIATIONS AND GENERAL NOTES.
2. COORDINATE WITH BLACK DIAMOND VIDEO VENDOR FOR DATA DROPS.
3. FOR LOCATION OF PULLBOXS "BP2" AND "BP3" & CONDUIT "BD1", SEE EP401/EP402.

KEYED NOTES:

1. RELOCATED POSITION, SEE ED103 FOR EXISTING LOCATION.
2. INSTALL (1) AT 18" AFF AND (1) AT 45" AFF.
3. INSTALL 6" ABOVE COUNTER.
4. INSTALL 48" AFF.
5. INSTALL 54" AFF.
6. INSTALL 60" AFF. COORDINATE HEIGHT WITH DEVICES IN RADCU NORTH.
7. INSTALL 72" AFF.
8. PROVIDE 3 GANG MASONRY BOX AND (2)-3/4"C WITH PULL STRINGS FROM BOX TO ABOVE ACCESSIBLE CEILING. REFER TO ARCHITECTURAL PLANS FOR DEVICE MOUNTING HEIGHT.
9. PROVIDE SINGLE GANG BOX, 48"AFF AND 3/4"C WITH PULL STRING FROM BOX TO ABOVE ACCESSIBLE CEILING.
10. PROVIDE SINGLE GANG BOX, 42" AFF AND 3/4"C WITH PULL STRING FROM BOX TO ABOVE ACCESSIBLE CEILING.
11. PROVIDE 4 11/16" JB WITH SINGLE GANG RING AND (2)-1"C WITH PULL STRINGS TO ABOVE ACCESSIBLE CEILING.
12. PROVIDE SINGLE GANG BOX, 18" AFF , AND 1"C WITH PULL STRING FROM BOX TO ABOVE ACCESSIBLE CEILING.
13. PROVIDE 4"x4"x4" BOX, 60"AFF, SINGLE GANG PLASTER RING, AND 3/4"C WITH PULL STRING FROM BOX TO ABOVE CEILING PULL BOX "BP2" FOR EACH MONITOR.
14. PROVIDE 4"x4"x4" BOX, 18"AFF, TWO GANG PLASTER RING, AND 1 1/2"C WITH PULL STRING FROM BOX TO ABOVE CEILING PULL BOX "BP2" FOR BDV TOUCH PANEL. COORDINATE LOCATION WITH BLACK DIAMOND VIDEO.
15. EQUIPMENT PROVIDED BY BLACK DIAMOND VIDEO. COORDINATE WITH VENDOR FOR EXACT LOCATION. PROVIDE 3/4"C BETWEEN DEVICE AND PULLBOX "BP3".
16. AUX WALL PLATE FOR BLACK DIAMOND VIDEO. COORDINATE WITH VENDOR FOR EXACT LOCATION. PROVIDE 1"C BETWEEN BOX AND PULLBOX "BP3".
17. CLINICAL ENGINEERING DATA JACK.
18. IN ADDITION TO DATA OUTLET, PROVIDE 3/4" C BETWEEN PYXIS AND UNDERCOUNTER REFRIGERATOR LOCATION.
19. PENDANT MOUNTED DATA JACK. PROVIDE BEACON - MEDAES RETRACTOR.
20. EQUIPMENT PROVIDED BY BLACK DIAMOND VIDEO. COORDINATE WITH VENDOR FOR EXACT LOCATION. PROVIDE 1 1/2"C BETWEEN DEVICE AND PULLBOX "BP3".
21. EQUIPMENT PROVIDED BY BLACK DIAMOND VIDEO. WIRING WILL BE FISHED BETWEEN DEVICE AND 3"C "BD1".

144 Fore Street/P.O. Box 618
Portland, Maine 04104
tel. (207) 772-3846
fax. (207) 772-1010
www.smrtinc.com

ARCHITECTURE
ENGINEERING
PLANNING
INTERIOR DESIGN
COMMISSIONING

SMRT

STATE OF MAINE
LION J. HERRUZZI
NO. 7707
LICENSED PROFESSIONAL ENGINEER
2.24.12
Rev. 0

PROJECT NORTH
MAG NORTH
HUMAN NORTH

MAINE MEDICAL CENTER
HOLDING, RADCU & PBC RENOVATION
PORTLAND, ME

ISSUED FOR CONSTRUCTION
02.24.12

CURRENT ISSUE STATUS:

REV	DESCRIPTION	DATE
0	ISSUED FOR CONSTRUCTION	2.24.12

GRAPHIC SCALE:
0" 1"

SCALE:	1/8" = 1'-0"
PROJECT MANAGER:	DJV
JC/DRAWN BY:	BGG
A/E OF RECORD:	JPT
PROJECT NO:	11063
DATE:	2.24.12

SHEET TITLE:
BASEMENT LEVEL SYSTEMS PLAN

SHEET No.
EY101

©COPYRIGHT 2008 SMRT INC.