DOOR SCHEDULE

DOOR NUMBER	DOOR SIZE	DOOR MATERIAL	DOOR ELEVATION	GLAZING	FRAME MATERIAL	FRAME ELEVATION	FRAME HEAD	FRAME JAMB	FRAME SILL	HWS	FIRE RATING (MIN.)	DOOR NUMBER	REMARKS
R2100	EXISTING	EXISTING	EXISTING	EXISTING	EXISTING	EXISTING	EXISTING	EXISTING	EXISTING	EXISTING	EXISTING	R2100	EXISTING TO REMAIN
R2102	EXISTING	EXISTING	EXISTING	EXISTING	EXISTING	EXISTING	EXISTING	EXISTING	EXISTING	EXISTING	EXISTING	R2102	EXISTING TO REMAIN
R2104	EXISTING	EXISTING	EXISTING	EXISTING	EXISTING	EXISTING	EXISTING	EXISTING	EXISTING	EXISTING	EXISTING	R2104	EXISTING TO REMAIN
R2105	3'-0" x 7'-0"	WD	F	–	HM	1	–	–	–	2	45 MIN	R2105	
R2106	EXISTING	EXISTING	EXISTING	EXISTING	EXISTING	EXISTING	EXISTING	EXISTING	EXISTING	EXISTING	EXISTING	R2106	EXISTING TO REMAIN
R2108a	EXISTING	EXISTING	EXISTING	EXISTING	EXISTING	EXISTING	EXISTING	EXISTING	EXISTING	EXISTING	EXISTING	R2108a	EXISTING TO REMAIN
R2109	4'-0" x 7'-0"	WD	NG	WIRE	HM	1	–	–	–	2	45 MIN	R2109	
R2110a	EXISTING	EXISTING	EXISTING	EXISTING	EXISTING	EXISTING	EXISTING	EXISTING	EXISTING	EXISTING	EXISTING	R2110a	EXISTING TO REMAIN
R2110b	EXISTING	EXISTING	EXISTING	EXISTING	EXISTING	EXISTING	EXISTING	EXISTING	EXISTING	EXISTING	EXISTING	R2110b	EXISTING TO REMAIN
R2112	EXISTING	EXISTING	EXISTING	EXISTING	EXISTING	EXISTING	EXISTING	EXISTING	EXISTING	EXISTING	EXISTING	R2112	EXISTING TO REMAIN
R2114a	EXISTING	EXISTING	EXISTING	EXISTING	EXISTING	EXISTING	EXISTING	EXISTING	EXISTING	EXISTING	EXISTING	R2114a	EXISTING TO REMAIN
R2114b	EXISTING	EXISTING	EXISTING	EXISTING	EXISTING	EXISTING	EXISTING	EXISTING	EXISTING	EXISTING	EXISTING	R2114b	EXISTING TO REMAIN
R2116	EXISTING	EXISTING	EXISTING	EXISTING	EXISTING	EXISTING	EXISTING	EXISTING	EXISTING	7	–	R2116	REPLACE HWS, ADD CARD READER
R2119	4'-0" x 7'-0"	WD	F	–	HM	1	–	–	–	8	–	R2119	
R2120	EXISTING	EXISTING	EXISTING	EXISTING	EXISTING	EXISTING	EXISTING	EXISTING	EXISTING	EXISTING	EXISTING	R2120	EXISTING TO REMAIN
R2122	EXISTING	EXISTING	EXISTING	EXISTING	EXISTING	EXISTING	EXISTING	EXISTING	EXISTING	EXISTING	EXISTING	R2122	EXISTING TO REMAIN
R2124	EXISTING	EXISTING	EXISTING	EXISTING	EXISTING	EXISTING	EXISTING	EXISTING	EXISTING	EXISTING	EXISTING	R2124	EXISTING TO REMAIN
R2125a	EXISTING	EXISTING	EXISTING	EXISTING	EXISTING	EXISTING	EXISTING	EXISTING	EXISTING	EXISTING	EXISTING	R2125a	EXISTING TO REMAIN
R2125a	EXISTING	EXISTING	EXISTING	EXISTING	EXISTING	EXISTING	EXISTING	EXISTING	EXISTING	EXISTING	EXISTING	R2125a	EXISTING TO REMAIN
R2129	4'-0" x 7'-0"	WD	NG	WIRE	HM	1	–	–	–	2A	45 MIN	R2129	CLOSER, HOLD OPEN,CARD ACCESS
R2133	9'-0" x 7'-0" (ICU)	AL	ICU	TEMP	AL	ICU	–	–	–	1	–	R2133	MANUAL SLIDER
R2133a	EXISTING	EXISTING	EXISTING	EXISTING	EXISTING	EXISTING	EXISTING	EXISTING	EXISTING	EXISTING	EXISTING	R2133a	EXISTING TO REMAIN
R2135	3'-6" x 7'-0"	WD	F	–	HM	1	–	–	–	8	–	R2135	
R2138a	4'-0" x 7'-0"	WD	HG	TEMP	HM	1	–	–	–	6	–	R2138a	CARD ACCESS
R2138b	4'-0" x 7'-0"	WD	HG	TEMP	HM	1	–	–	–	6	–	R2138b	CARD ACCESS
R2140	EXISTING	EXISTING	EXISTING	EXISTING	EXISTING	EXISTING	EXISTING	EXISTING	EXISTING	EXISTING	EXISTING	R2140	EXISTING TO REMAIN
R2141	3'-0" x 7'-0"	WD	HG	TEMP	HM	1	–	–	–	3	–	R2141	
R2142	EXISTING	EXISTING	EXISTING	EXISTING	EXISTING	EXISTING	EXISTING	EXISTING	EXISTING	EXISTING	EXISTING	R2142	EXISTING TO REMAIN
R2143	3'-8" x 7'-0"	WD	HG	TEMP	HM	1	–	–	–	–	–	R2143	
R2144	EXISTING	EXISTING	EXISTING	EXISTING	EXISTING	EXISTING	EXISTING	EXISTING	EXISTING	EXISTING	EXISTING	R2144	EXISTING TO REMAIN
R2146	EXISTING	EXISTING	EXISTING	EXISTING	EXISTING	EXISTING	EXISTING	EXISTING	EXISTING	EXISTING	EXISTING	R2146	EXISTING TO REMAIN
R2147	EXISTING	EXISTING	EXISTING	EXISTING	EXISTING	EXISTING	EXISTING	EXISTING	EXISTING	EXISTING	EXISTING	R2147	EXISTING TO REMAIN
R2148	EXISTING	EXISTING	EXISTING	EXISTING	EXISTING	EXISTING	EXISTING	EXISTING	EXISTING	EXISTING	EXISTING	R2148	EXISTING TO REMAIN , REPLACE HWS
R2149	EXISTING	EXISTING	EXISTING	EXISTING	EXISTING	EXISTING	EXISTING	EXISTING	EXISTING	EXISTING	EXISTING	R2149	EXISTING TO REMAIN
R2152	EXISTING	EXISTING	EXISTING	EXISTING	EXISTING	EXISTING	EXISTING	EXISTING	EXISTING	EXISTING	EXISTING	R2152	EXISTING TO REMAIN
R2156	EXISTING	EXISTING	EXISTING	EXISTING	EXISTING	EXISTING	EXISTING	EXISTING	EXISTING	EXISTING	EXISTING	R2156	EXISTING TO REMAIN
R2161	EXISTING	EXISTING	EXISTING	EXISTING	EXISTING	EXISTING	EXISTING	EXISTING	EXISTING	EXISTING	EXISTING	R2161	EXISTING TO REMAIN
R2201	EXISTING	EXISTING	EXISTING	EXISTING	EXISTING	EXISTING	EXISTING	EXISTING	EXISTING	EXISTING	EXISTING	R2201	EXISTING TO REMAIN
R2201a	EXISTING	EXISTING	EXISTING	EXISTING	EXISTING	EXISTING	EXISTING	EXISTING	EXISTING	EXISTING	EXISTING	R2201a	EXISTING TO REMAIN
R2202	EXISTING	EXISTING	EXISTING	EXISTING	EXISTING	EXISTING	EXISTING	EXISTING	EXISTING	EXISTING	EXISTING	R2202	EXISTING TO REMAIN
R2202a	EXISTING	EXISTING	EXISTING	EXISTING	EXISTING	EXISTING	EXISTING	EXISTING	EXISTING	EXISTING	EXISTING	R2202a	EXISTING TO REMAIN
R2208	(2)3'-0" x 7'-0"	HM	F	–	HM	3	–	–	–	12	90 MIN	R2208	
R2209	3'-0" x 7'-0"	HM	F	–	HM	3	–	–	–	3	–	R2209	
R2211a	EXISTING	EXISTING	EXISTING	EXISTING	EXISTING	EXISTING	EXISTING	EXISTING	EXISTING	EXISTING	EXISTING	R2211a	EXISTING TO REMAIN
R2212	EXISTING	EXISTING	EXISTING	EXISTING	EXISTING	EXISTING	EXISTING	EXISTING	EXISTING	EXISTING	EXISTING	R2212	EXISTING TO REMAIN
R2212a	EXISTING	EXISTING	EXISTING	EXISTING	EXISTING	EXISTING	EXISTING	EXISTING	EXISTING	EXISTING	EXISTING	R2212a	EXISTING TO REMAIN
R2214	EXISTING	EXISTING	EXISTING	EXISTING	EXISTING	EXISTING	EXISTING	EXISTING	EXISTING	EXISTING	EXISTING	R2214	EXISTING TO REMAIN
R2214a	EXISTING	EXISTING	EXISTING	EXISTING	EXISTING	EXISTING	EXISTING	EXISTING	EXISTING	EXISTING	EXISTING	R2214a	EXISTING TO REMAIN
R2215	EXISTING	EXISTING	EXISTING	EXISTING	EXISTING	EXISTING	EXISTING	EXISTING	EXISTING	EXISTING	EXISTING	R2215	EXISTING TO REMAIN
R2215a	EXISTING	EXISTING	EXISTING	EXISTING	EXISTING	EXISTING	EXISTING	EXISTING	EXISTING	EXISTING	EXISTING	R2215a	EXISTING TO REMAIN
R2216	3'-0" x 7'-0"	WD	HG	TEMP	HM	1	–	–	–	6	–	R2216	–
R2216a	EXISTING	EXISTING	EXISTING	EXISTING	EXISTING	EXISTING	EXISTING	EXISTING	EXISTING	EXISTING	EXISTING	R2216a	EXISTING TO REMAIN
R2217	EXISTING	EXISTING	EXISTING	EXISTING	EXISTING	EXISTING	EXISTING	EXISTING	EXISTING	EXISTING	EXISTING	R2217	EXISTING TO REMAIN
R2217a	EXISTING	EXISTING	EXISTING	EXISTING	EXISTING	EXISTING	EXISTING	EXISTING	EXISTING	EXISTING	EXISTING	R2217a	EXISTING TO REMAIN
R2218	EXISTING	EXISTING	EXISTING	EXISTING	EXISTING	EXISTING	EXISTING	EXISTING	EXISTING	EXISTING	EXISTING	R2218	EXISTING TO REMAIN
R2218a	4'-0" x 7'-0"	WD	HG	TEMP	HM	1	–	–	–	8	–	R2218a	
R2219	EXISTING	EXISTING	EXISTING	EXISTING	EXISTING	EXISTING	EXISTING	EXISTING	EXISTING	EXISTING	EXISTING	R2219	EXISTING TO REMAIN
R2219a	EXISTING	EXISTING	EXISTING	EXISTING	EXISTING	EXISTING	EXISTING	EXISTING	EXISTING	EXISTING	EXISTING	R2219a	EXISTING TO REMAIN
R2220	EXISTING	EXISTING	EXISTING	EXISTING	EXISTING	EXISTING	EXISTING	EXISTING	EXISTING	EXISTING	EXISTING	R2220	EXISTING TO REMAIN
R2220a	EXISTING	EXISTING	EXISTING	EXISTING	EXISTING	EXISTING	EXISTING	EXISTING	EXISTING	EXISTING	EXISTING	R2220a	EXISTING TO REMAIN
R2222	EXISTING	EXISTING	EXISTING	EXISTING	EXISTING	EXISTING	EXISTING	EXISTING	EXISTING	EXISTING	EXISTING	R2222	EXISTING TO REMAIN
R2222a	EXISTING	EXISTING	EXISTING	EXISTING	EXISTING	EXISTING	EXISTING	EXISTING	EXISTING	EXISTING	EXISTING	R2222a	EXISTING TO REMAIN
R2223	EXISTING	EXISTING	EXISTING	EXISTING	EXISTING	EXISTING	EXISTING	EXISTING	EXISTING	EXISTING	EXISTING	R2223	EXISTING TO REMAIN
R2223a	EXISTING	EXISTING	EXISTING	EXISTING	EXISTING	EXISTING	EXISTING	EXISTING	EXISTING	EXISTING	EXISTING	R2223a	EXISTING TO REMAIN
R2224	EXISTING	EXISTING	EXISTING	EXISTING	EXISTING	EXISTING	EXISTING	EXISTING	EXISTING	EXISTING	EXISTING	R2224	EXISTING TO REMAIN
R2224a	EXISTING	EXISTING	EXISTING	EXISTING	EXISTING	EXISTING	EXISTING	EXISTING	EXISTING	EXISTING	EXISTING	R2224a	EXISTING TO REMAIN
R2225	EXISTING	EXISTING	EXISTING	EXISTING	EXISTING	EXISTING	EXISTING	EXISTING	EXISTING	EXISTING	EXISTING	R2225	EXISTING TO REMAIN
R2225a	EXISTING	EXISTING	EXISTING	EXISTING	EXISTING	EXISTING	EXISTING	EXISTING	EXISTING	EXISTING	EXISTING	R2225a	EXISTING TO REMAIN
R2226	EXISTING	EXISTING	EXISTING	EXISTING	EXISTING	EXISTING	EXISTING	EXISTING	EXISTING	EXISTING	EXISTING	R2226	EXISTING TO REMAIN
R2226a	EXISTING	EXISTING	EXISTING	EXISTING	EXISTING	EXISTING	EXISTING	EXISTING	EXISTING	EXISTING	EXISTING	R2226a	EXISTING TO REMAIN
R2227	EXISTING	EXISTING	EXISTING	EXISTING	EXISTING	EXISTING	EXISTING	EXISTING	EXISTING	EXISTING	EXISTING	R2227	EXISTING TO REMAIN
R2227a	EXISTING	EXISTING	EXISTING	EXISTING	EXISTING	EXISTING	EXISTING	EXISTING	EXISTING	EXISTING	EXISTING	R2227a	EXISTING TO REMAIN

ROOM FINISH SCHEDULE

ROOM NUMBER	ROOM NAME	FLOOR	BASE	WALLS NORTH	WALLS SOUTH	WALLS EAST	WALLS WEST	CEILING MATERIAL	CEILING HEIGHT	ROOM NUMBER	REMARKS
2100	OFFICE	EXISTING	EXISTING	EXISTING	EXISTING	EXISTING	EXISTING	EXISTING	EXISTING	2100	EXISTING TO REMAIN
2102	SHAFT DOWN	EXISTING	EXISTING	EXISTING	EXISTING	EXISTING	EXISTING	EXISTING	EXISTING	2102	EXISTING TO REMAIN
2104	STORAGE/WORK SPACE	EXISTING	EXISTING	EXISTING	EXISTING	EXISTING	EXISTING	EXISTING	EXISTING	2104	EXISTING TO REMAIN
2105	TELEMETRY	EXISTING	EXISTING	EXISTING	EXISTING	EXISTING	EXISTING	EXISTING	EXISTING	2105	EXISTING TO REMAIN
2106	LAUNDRY CHUTE	EXISTING	EXISTING	EXISTING	EXISTING	EXISTING	EXISTING	EXISTING	EXISTING	2106	EXISTING TO REMAIN
2107	ALCOVE	EXISTING	EXISTING	EXISTING	EXISTING	EXISTING	EXISTING	EXISTING	EXISTING	2107	EXISTING TO REMAIN
2108	CLEAN STORAGE	EXISTING	EXISTING	EXISTING	EXISTING	EXISTING	EXISTING	EXISTING	EXISTING	2108	EXISTING TO REMAIN
2109	STORAGE	EXISTING	EXISTING	PTD	PTD	PTD	PTD	EXISTING	EXISTING	2109	–
2110	SOILED STORAGE	EXISTING	EXISTING	EXISTING	EXISTING	EXISTING	EXISTING	EXISTING	EXISTING	2110	EXISTING TO REMAIN
2112	FAMILY CONSULT ROOM	EXISTING	EXISTING	EXISTING	EXISTING	EXISTING	EXISTING	EXISTING	EXISTING	2112	EXISTING TO REMAIN
2113	ALCOVE	EXISTING	EXISTING	EXISTING	EXISTING	EXISTING	EXISTING	EXISTING	EXISTING	2113	EXISTING TO REMAIN
2114	KITCHEN	EXISTING	EXISTING	EXISTING	EXISTING	EXISTING	EXISTING	EXISTING	EXISTING	2114	EXISTING TO REMAIN
2116	MED ROOM	EXISTING	EXISTING	PTD	PTD	PTD	PTD	EXISTING	EXISTING	2116	–
2118	(NOT USED)	EXISTING	EXISTING	EXISTING	EXISTING	EXISTING	EXISTING	EXISTING	EXISTING	2118	EXISTING TO REMAIN
2119	ADA TOILET/SHOWER	CT–2	CT–2	CT–1/PTD	CT–1/PTD	CT–1/PTD	CT–1/PTD	ACT–1	(T.B.D.)	2119	CT AT SHOWER WALLS
2120	TELE DATA	EXISTING	EXISTING	EXISTING	EXISTING	EXISTING	EXISTING	EXISTING	EXISTING	2120	EXISTING TO REMAIN
2121	(NOT USED)	EXISTING	EXISTING	EXISTING	EXISTING	EXISTING	EXISTING	EXISTING	EXISTING	2121	EXISTING TO REMAIN
2122	ELECTRICAL CHASE	EXISTING	EXISTING	EXISTING	EXISTING	EXISTING	EXISTING	EXISTING	EXISTING	2122	EXISTING TO REMAIN
2124	ENVIRO. SERVICES	EXISTING	EXISTING	EXISTING	EXISTING	EXISTING	EXISTING	EXISTING	EXISTING	2124	EXISTING TO REMAIN
2125	STAIRS	EXISTING	EXISTING	EXISTING	EXISTING	EXISTING	EXISTING	EXISTING	EXISTING	2125	EXISTING TO REMAIN
2129	STORAGE	EXISTING	EXIST/RB–1	PTD	PTD	PTD	PTD	EXISTING	EXISTING	2129	–
2132	NURSE STATION	EXISTING*	EXIST/RB–1	PTD	PTD	PTD	PTD	EXISTING*	EXISTING	2132	*PATCH TO MATCH EXISTING
2133	PATIENT HOLDING	SV–2	RB–1	PTD/PWC*	PTD/PWC*	PTD/PWC*	PTD/PWC*	ACT–1	(T.B.D.)	2133	*PWC TO 4'–0"AFF AT PATIENT BAYS
		EXISTING	EXISTING	EXISTING	EXISTING	EXISTING	EXISTING	EXISTING	EXISTING		EXISTING TO REMAIN
2138	MED ROOM	EXISTING	EXISTING	PTD	PTD	PTD	PTD	EXISTING	EXISTING	2138	–
2140	TOILET	EXISTING	EXISTING	EXISTING	EXISTING	EXISTING	EXISTING	EXISTING	EXISTING	2140	EXISTING TO REMAIN
2141	WORK ROOM/DOC.	EXISTING	EXISTING	EXISTING	EXISTING	EXISTING	EXISTING	EXISTING	EXISTING	2141	EXISTING TO REMAIN
2142	STORAGE	EXISTING	EXISTING	EXISTING	EXISTING	EXISTING	EXISTING	EXISTING	EXISTING	2142	EXISTING TO REMAIN
2143	CONFERENCE ROOM	EXISTING	EXISTING	EXISTING	EXISTING	EXISTING	EXISTING	EXISTING	EXISTING	2143	EXISTING TO REMAIN
2144	TELE/DATA	EXISTING	EXISTING	EXISTING	EXISTING	EXISTING	EXISTING	EXISTING	EXISTING	2144	EXISTING TO REMAIN
2146	ELECTRICAL CHASE	EXISTING	EXISTING	EXISTING	EXISTING	EXISTING	EXISTING	EXISTING	EXISTING	2146	EXISTING TO REMAIN
2147	TUB/SHOWER ROOM	EXISTING	EXISTING	EXISTING	EXISTING	EXISTING	EXISTING	EXISTING	EXISTING	2147	EXISTING TO REMAIN
2148	OFFICE	EXISTING	EXISTING	EXISTING	EXISTING	EXISTING	EXISTING	EXISTING	EXISTING	2148	EXISTING TO REMAIN
2149	STAFF TOILET	EXISTING	EXISTING	EXISTING	EXISTING	EXISTING	EXISTING	EXISTING	EXISTING	2149	EXISTING TO REMAIN
2152	SHOWER	EXISTING	EXISTING	EXISTING	EXISTING	EXISTING	EXISTING	EXISTING	EXISTING	2152	EXISTING TO REMAIN
2156	ENVIROMENTAL SERVICES	EXISTING	EXISTING	EXISTING	EXISTING	EXISTING	EXISTING	EXISTING	EXISTING	2156	EXISTING TO REMAIN
2161	STORAGE	EXISTING	EXISTING	EXISTING	EXISTING	EXISTING	EXISTING	EXISTING	EXISTING	2161	EXISTING TO REMAIN
201	PATIENT ROOM	EXISTING	EXISTING	EXISTING	EXISTING	EXISTING	EXISTING	EXISTING	EXISTING	2201	EXISTING TO REMAIN
201a	PATIENT TOILET	EXISTING	EXISTING	EXISTING	EXISTING	EXISTING	EXISTING	EXISTING	EXISTING	2201a	EXISTING TO REMAIN
202	PATIENT ROOM	EXISTING	EXISTING	EXISTING	EXISTING	EXISTING	EXISTING	EXISTING	EXISTING	2202	EXISTING TO REMAIN
202a	PATIENT TOILET	EXISTING	EXISTING	EXISTING	EXISTING	EXISTING	EXISTING	EXISTING	EXISTING	2202a	EXISTING TO REMAIN
206	PATIENT BED(S)	SV–2	RB–1	PTD/PWC*	PTD/PWC*	PTD/PWC*	PTD/PWC*	ACT–1	(T.B.D.)	2206	*PWC TO 4'–0"AFF AT PATIENT BAYS
206a	PATIENT TOILET	SV–1	FC	PTD	PTD	PTD	PTD	ACT–1	(T.B.D.)	2206a	
208	PATIENT BED	SV–2	RB–1	PTD/PWC*	PTD/PWC*	PTD/PWC*	PTD/PWC*	ACT–1	(T.B.D.)	2208	*PWC TO 4'–0"AFF AT PATIENT BAYS
209	OFFICE	EXISTING	EXISTING	PTD	PTD	PTD	PTD	EXISTING	EXISTING	2209	–
211	PATIENT ROOM	EXISTING	EXISTING	EXISTING	EXISTING	EXISTING	EXISTING	EXISTING	EXISTING	2211	EXISTING TO REMAIN
211a	PATIENT TOILET	EXISTING	EXISTING	EXISTING	EXISTING	EXISTING	EXISTING	EXISTING	EXISTING	2211a	EXISTING TO REMAIN
212	PATIENT ROOM	EXISTING	EXISTING	EXISTING	EXISTING	EXISTING	EXISTING	EXISTING	EXISTING	2212	EXISTING TO REMAIN
212a	PATIENT TOILET	EXISTING	EXISTING	EXISTING	EXISTING	EXISTING	EXISTING	EXISTING	EXISTING	2212a	EXISTING TO REMAIN
213	(NOT USED)	EXISTING	EXISTING	EXISTING	EXISTING	EXISTING	EXISTING	EXISTING	EXISTING	2213	EXISTING TO REMAIN
213a	(NOT USED)	EXISTING	EXISTING	EXISTING	EXISTING	EXISTING	EXISTING	EXISTING	EXISTING	2213a	EXISTING TO REMAIN
214	PATIENT ROOM	EXISTING	EXISTING	EXISTING	EXISTING	EXISTING	EXISTING	EXISTING	EXISTING	2214	EXISTING TO REMAIN
214a	PATIENT TOILET	EXISTING	EXISTING	EXISTING	EXISTING	EXISTING	EXISTING	EXISTING	EXISTING	2214a	EXISTING TO REMAIN
215	PATIENT ROOM	EXISTING	EXISTING	EXISTING	EXISTING	EXISTING	EXISTING	EXISTING	EXISTING	2215	EXISTING TO REMAIN
215a	PATIENT TOILET	EXISTING	EXISTING	EXISTING	EXISTING	EXISTING	EXISTING	EXISTING	EXISTING	2215a	EXISTING TO REMAIN
216	PATIENT ROOM	EXISTING	EXISTING	EXISTING	EXISTING	EXISTING	EXISTING	EXISTING	EXISTING	2216	EXISTING TO REMAIN
216a	PATIENT TOILET	EXISTING	EXISTING	EXISTING	EXISTING	EXISTING	EXISTING	EXISTING	EXISTING	2216a	EXISTING TO REMAIN
217	PATIENT ROOM	EXISTING	EXISTING	EXISTING	EXISTING	EXISTING	EXISTING	EXISTING	EXISTING	2217	EXISTING TO REMAIN
217a	PATIENT TOILET	EXISTING	EXISTING	EXISTING	EXISTING	EXISTING	EXISTING	EXISTING	EXISTING	2217a	EXISTING TO REMAIN
218	PATIENT ROOM	VCT	RB–1	PTD	PTD	PTD	PTD	ACT–1	EXIST	2218	–
218a	PATIENT TOILET	CT–2	CT–2	CT–1/PTD	CT–1/PTD	CT–1/PTD	CT–1/PTD	ACT–1	(T.B.D.)	2218a	CT AT SHOWER WALLS
2219	PATIENT ROOM	EXISTING	EXISTING	EXISTING	EXISTING	EXISTING	EXISTING	EXISTING	EXISTING	2219	EXISTING TO REMAIN
219a	PATIENT TOILET	EXISTING	EXISTING	EXISTING	EXISTING	EXISTING	EXISTING	EXISTING	EXISTING	2219a	EXISTING TO REMAIN
220	PATIENT ROOM	EXISTING	EXISTING	EXISTING	EXISTING	EXISTING	EXISTING	EXISTING	EXISTING	2220	EXISTING TO REMAIN
220a	PATIENT TOILET	EXISTING	EXISTING	EXISTING	EXISTING	EXISTING	EXISTING	EXISTING	EXISTING	2220a	EXISTING TO REMAIN
222	PATIENT ROOM	EXISTING	EXISTING	EXISTING	EXISTING	EXISTING	EXISTING	EXISTING	EXISTING	2222	EXISTING TO REMAIN
222a	PATIENT TOILET	EXISTING	EXISTING	EXISTING	EXISTING	EXISTING	EXISTING	EXISTING	EXISTING	2222a	EXISTING TO REMAIN
223	PATIENT ROOM	EXISTING	EXISTING	EXISTING	EXISTING	EXISTING	EXISTING	EXISTING	EXISTING	2223	EXISTING TO REMAIN
223a	PATIENT TOILET	EXISTING	EXISTING	EXISTING	EXISTING	EXISTING	EXISTING	EXISTING	EXISTING	2223a	EXISTING TO REMAIN
224	PATIENT ROOM	EXISTING	EXISTING	EXISTING	EXISTING	EXISTING	EXISTING	EXISTING	EXISTING	2224	EXISTING TO REMAIN
224a	PATIENT TOILET	EXISTING	EXISTING	EXISTING	EXISTING	EXISTING	EXISTING	EXISTING	EXISTING	2224a	EXISTING TO REMAIN
225	PATIENT ROOM	EXISTING	EXISTING	EXISTING	EXISTING	EXISTING	EXISTING	EXISTING	EXISTING	2225	EXISTING TO REMAIN
225a	PATIENT TOILET	EXISTING	EXISTING	EXISTING	EXISTING	EXISTING	EXISTING	EXISTING	EXISTING	2225a	EXISTING TO REMAIN
2226	PATIENT ROOM	EXISTING	EXISTING	EXISTING	EXISTING	EXISTING	EXISTING	EXISTING	EXISTING	2226	EXISTING TO REMAIN
226a	PATIENT TOILET	EXISTING	EXISTING	EXISTING	EXISTING	EXISTING	EXISTING	EXISTING	EXISTING	2226a	EXISTING TO REMAIN
227	PATIENT ROOM	EXISTING	EXISTING	EXISTING	EXISTING	EXISTING	EXISTING	EXISTING	EXISTING	2227	EXISTING TO REMAIN
227a	PATIENT TOILET	EXISTING	EXISTING	EXISTING	EXISTING	EXISTING	EXISTING	EXISTING	EXISTING	2227a	EXISTING TO REMAIN

GENERAL FINISH NOTES:

1. MATERIALS IN FINISH LEGEND ARE FROM MAINE MEDICAL CENTER'S INTERIOR FINISH STANDARDS, SUBSTITUTIONS WILL NOT BE ACCEPTED.
2. REFER TO RCP FOR SOFFIT HEIGHTS. ALL SOFFITS TO BE PTD–1, UNLESS NOTED OTHERWISE.
3. DOOR AND WINDOW FRAMES TO BE PTD–T.B.D.
4. ALL GYP CEILINGS TO BE PTD–T.B.D., UNLESS NOTED OTHERWISE.
5. ASSUME AT LEAST ONE PAINTED ACCENT WALL PER ROOM.
6. INTEGRAL BASE COLOR SHALL BE SYNONYMOUS WITH FLOOR COLOR AT THAT POINT, UNLESS NOTED OTHERWISE.
7. PAINT: PROVIDE A PREMIUM 3 COAT LATEX SYSTEM WITH EPOXY PAINTS AT SOILED AND HOUSEKEEPING AREAS. PAINT SHALL BE LOW ODOR AND VOC COMPLIANT.

FINISH LEGEND:

ACOUSTICAL CEILING TILE
- ACT–1 USG FROST "CLIMAPLUS" #414, 2X2X3/4" WITH DXL SUSPENSION SYSTEM, SEE SPECIFICATIONS.

CERAMIC TILE
- CT–1 (WALL TILE) AMERICAN OLEAN, 6X6–INCH MATTE WALL TILE, #0095 SNOW MIST
- CT–2 (FLOOR TILE)

CORNER GUARD
- CG–1 C/S ACROVYN, SM SERIES CORNER GUARD TO MATCH PWC, COLOR: T.B.D.
- CG–2 C/S ACROVYN, END WALL GUARD, 2" WING APPLIED, TO MATCH PWC, COLOR: T.B.D.

DECORATIVE ART GLASS
- DAG–1 SKYLINE DESIGN, ORGANICS, BRAMBLES

PAINT
- PTD–1 ICI PAINTS, (FIELD COLOR), #739 ANTIQUE WHITE.
- PTD–2 ICI PAINTS, T.B.D.
- PTD–3 ICI PAINTS, T.B.D.
- PTD–4 ICI PAINTS, T.B.D.
- PTD–5 ICI PAINTS, T.B.D.
- PTD–6 ICI PAINTS, T.B.D.

PLASTIC LAMINATE
- PLAM–1 PIONITE, FORMICA, WILSONART, COLORS: T.B.D.
- PLAM–2 PIONITE, FORMICA, WILSONART, COLORS: T.B.D.
- PLAM–3 PIONITE, FORMICA, WILSONART, COLORS: T.B.D.

PROTECTIVE WALL COVERING
- PWC–1 C/S ACROVYN, PEBBLETTE TEXTURE, COLOR: T.B.D.

RUBBER BASE
- RB–1 JOHNSONITE, 4–INCH STANDARD COVE BASE, COLOR: T.B.D.

RUBBER FLOORING
- RUB–1 NORA RUBBER FLOORING, ROLL–SHEET, NORAPLAN SIGNA, COLOR TBD.
- RUB–2 NORA RUBBER FLOORING, ROLL–SHEET, NORAPLAN SIGNA, COLOR (ACCENT) TBD.

SHEET VINYL
- SV–1 MANNINGTON, ASSURANCE II, SLIP–RESISTANT, COLOR TBD.
- SV–2 TOLI INTERNATIONAL, MATURE WOOD, BEECHWOOD PLANK #761

SOLID SURFACE
- SS–1 CORIAN, PRICE GROUP E.

VINYL COMPOSITION TILE
- VCT–1 ARMSTRONG, STANDARD EXCELON, IMPERIAL TEXTURE, COLOR: T.B.D.
- VCT–2 ARMSTRONG, STANDARD EXCELON, IMPERIAL TEXTURE, COLOR: T.B.D.
- VCT–3 ARMSTRONG, STANDARD EXCELON, IMPERIAL TEXTURE, COLOR: T.B.D.

FINISH ABBREVIATIONS:

ACT	ACOUSTICAL CEILING TILE
CG	CORNER GUARD
CPT	CARPET
CT	CERAMIC TILE
EP	EPOXY
FC	FLASH COVE
GWB	GYPSUM WALLBOARD
PWC	PROTECTIVE WALL COVERING
PLAM	PLASTIC LAMINATE
PTD	PAINTED
RB	RUBBER BASE
RCP	REFLECTED CEILING PLAN
SS	SOLID SURFACE
VCT	VINYL COMPOSITION TILE
WD	WOOD

REV.	DESCRIPTION	DATE
0	ISSUED FOR CONSTRUCTION	9-12-08

ISSUED FOR CONSTRUCTION
9-12-08

CURRENT ISSUE STATUS:

LICENSED ARCHITECT
CRAIG DAVID PIPER
No. 2692
STATE OF MAINE

SMRT
ARCHITECTURE
ENGINEERING
PLANNING
INTERIOR DESIGN
COMMISSIONING
144 Fore Street/P.O. Box 618
Portland, Maine 04104
tel. (207) 772-3846
fax. (207) 772-1070
www.smrtinc.com

MAINE MEDICAL CENTER - RICHARDS WING 2ND FLOOR INPATIENT SERVICES
PORTLAND, MAINE

DOOR & ROOM SCHEDULE
SHEET TITLE:

SCALE:	1/8" = 1'-0"	DATE:	9-12-08
PROJECT MANAGER:	CDP	GRAPHIC SCALE:	0" 1"
JOB CAP/DRAWN:	MDR		
A/E OF RECORD:	CDP	SHEET No.	AE601
SMRT CAD FILE:	AE601-08103		
PROJECT No.	08103		

©COPYRIGHT 2008 SMRT INC.

D1 DOOR SCHEDULE — * — *

D9 ROOM SCHEDULE — * — *

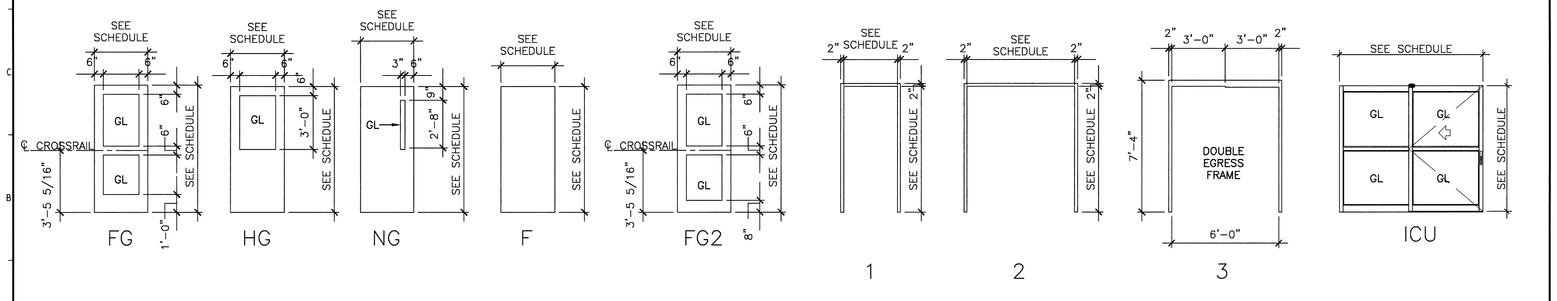

A1 DOOR & FRAME ELEVATIONS — 1/4"=1'-0" — *

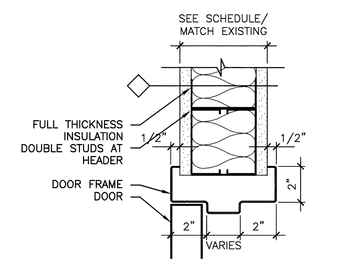

A11 HEAD DETAIL — 1/4"=1'-0" — *

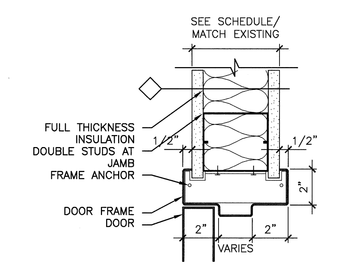

A12 JAMB DETAIL — 1/4"=1'-0" — *