N11	*
*	*

H11	*
*	*

A1	*
*	*

N14	*
*	*

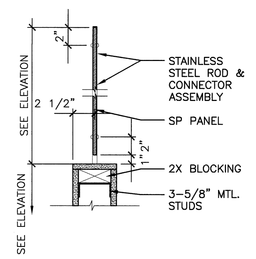

H14	CASEWORK DETAIL
1 1/2"=1'-0"	*

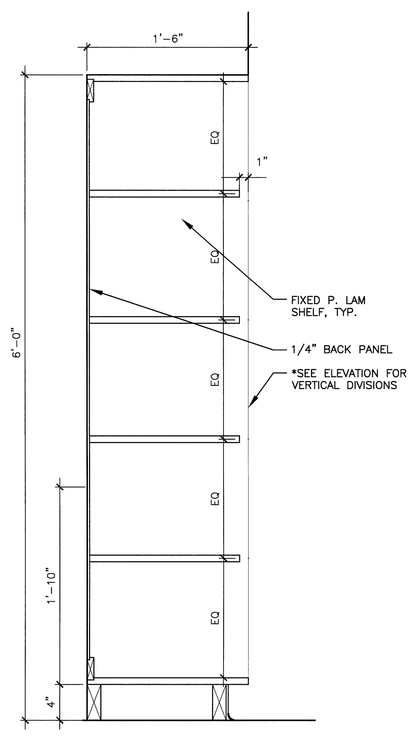

A11	CASEWORK DETAIL
1 1/2"=1'-0"	*

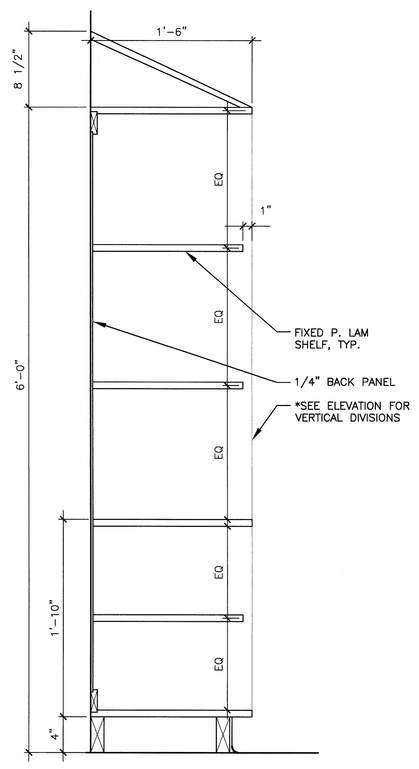

A14	CASEWORK DETAIL
1 1/2"=1'-0"	AE103, AE104

REV.	DESCRIPTION	DATE
0	ISSUED FOR CONSTRUCTION	9-12-08

ISSUED FOR CONSTRUCTION
9-12-08

CURRENT ISSUE STATUS:

LICENSED ARCHITECT
CRAIG DAVID PIPER
NO. 2699
STATE OF MAINE

SMRT
ARCHITECTURE
ENGINEERING
PLANNING
INTERIOR DESIGN
COMMISSIONING
144 Fore Street/P.O. Box 618
Portland, Maine 04104
tel. (207) 772-3846
fax. (207) 772-1070
www.smrtinc.com

MAINE MEDICAL CENTER - L.L. BEAN WING 2ND FLOOR
SURGICAL SERVICES
PORTLAND, MAINE

SECTIONS & DETAILS
SHEET TITLE:

SCALE:	1/4" = 1'-0"
PROJECT MANAGER:	CDP
JOB CAP/DRAWN:	MDR
A/E OF RECORD:	CDP
SMRT CAD FILE:	AE511-08098
PROJECT No.	08098
DATE:	9-12-08
GRAPHIC SCALE:	0" 1"

SHEET No.
AE511

©COPYRIGHT 2008 SMRT INC.