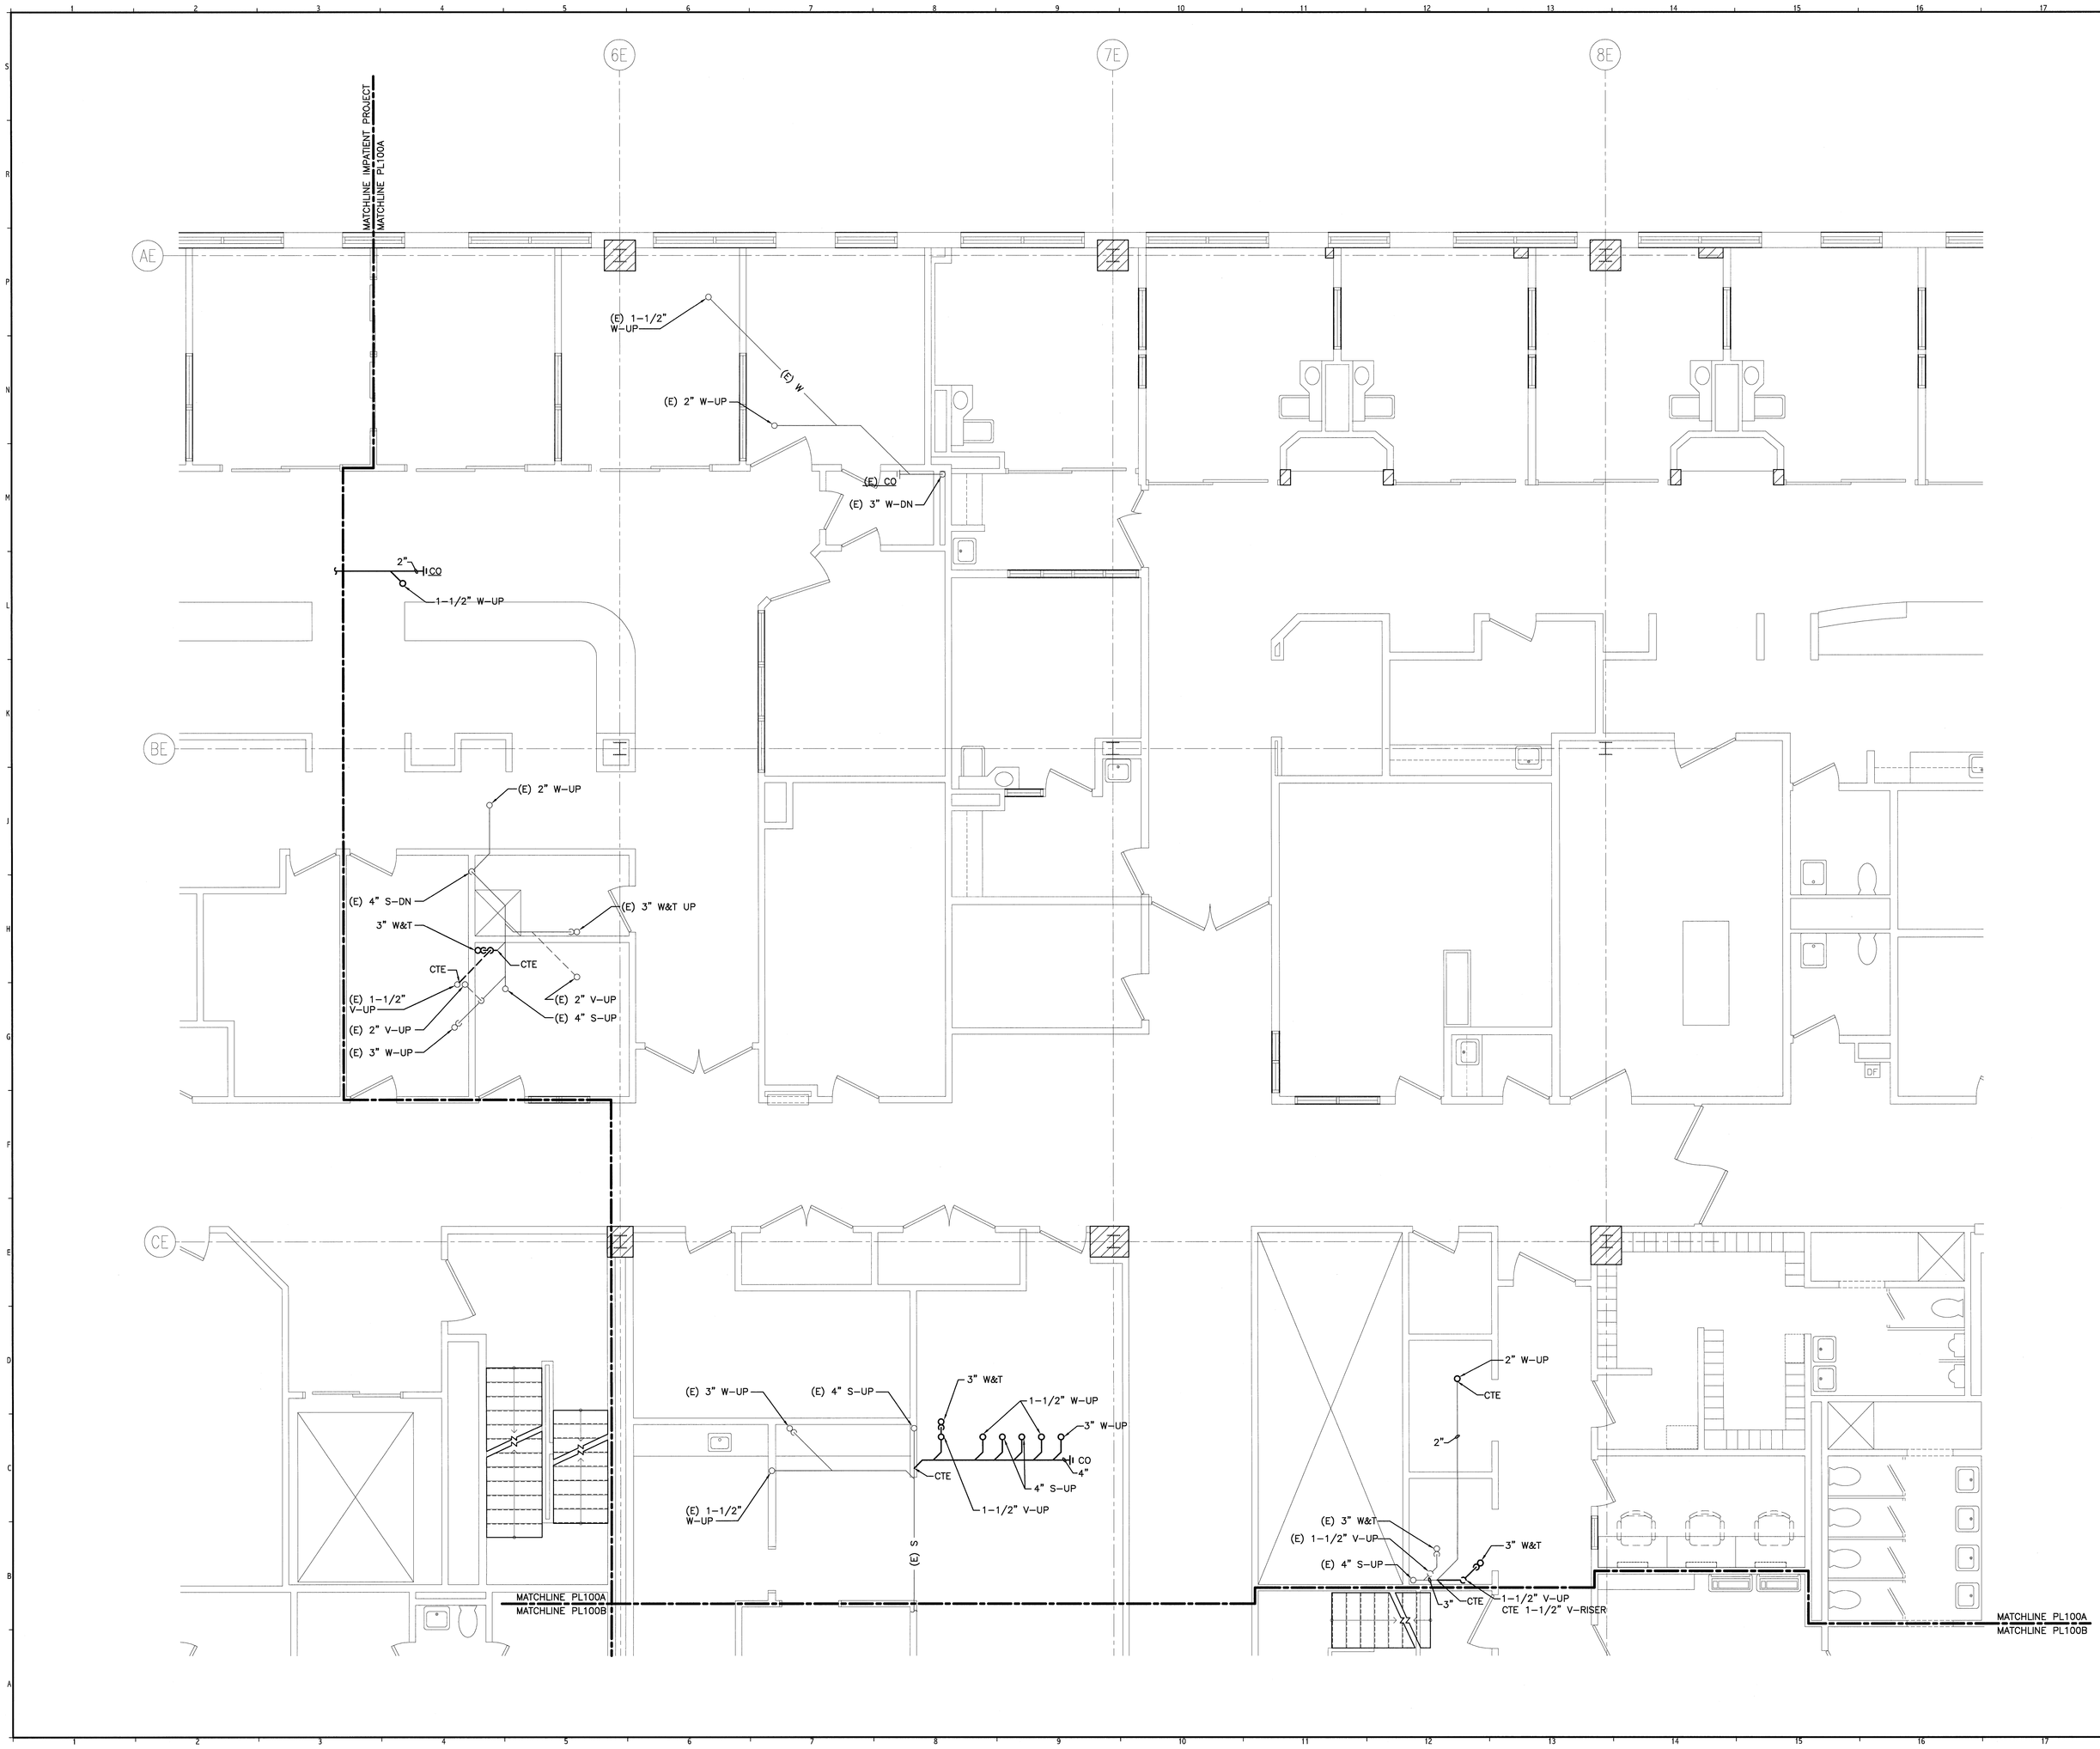

NOTE:

1. SEE SHEET P-001 FOR LEGEND AND ABBREVIATIONS.

REV.	DESCRIPTION	DATE
0	ISSUED FOR CONSTRUCTION	9-12-08

ISSUED FOR CONSTRUCTION
9-12-08

CURRENT ISSUE STATUS:

STATE OF MAINE KATHERINE L. EVERETT No. 7897 LICENSED PROFESSIONAL ENGINEER

SMRT
ARCHITECTURE
ENGINEERING
PLANNING
INTERIOR DESIGN
COMMISSIONING
144 Fore Street/P.O. Box 618
Portland, Maine 04104
tel. (207) 772-3846
fax. (207) 772-1070
www.smrtinc.com

MAINE MEDICAL CENTER - L.L. BEAN WING 2ND FLOOR
SURGICAL SERVICES
PORTLAND, MAINE

GROUND FLOOR
PLUMBING PARTIAL PLAN
SHEET TITLE:

SCALE:	1/4" = 1'-0"	DATE:	9-12-08
PROJECT MANAGER:	CDP	GRAPHIC SCALE:	0" 1"
JOB CAP/DRAWN:	BGG		
A/E OF RECORD:	KME	SHEET No.	
SMRT CAD FILE:	PL100A-08098		PL100A
PROJECT No.	08098		

© COPYRIGHT 2008 SMRT INC.