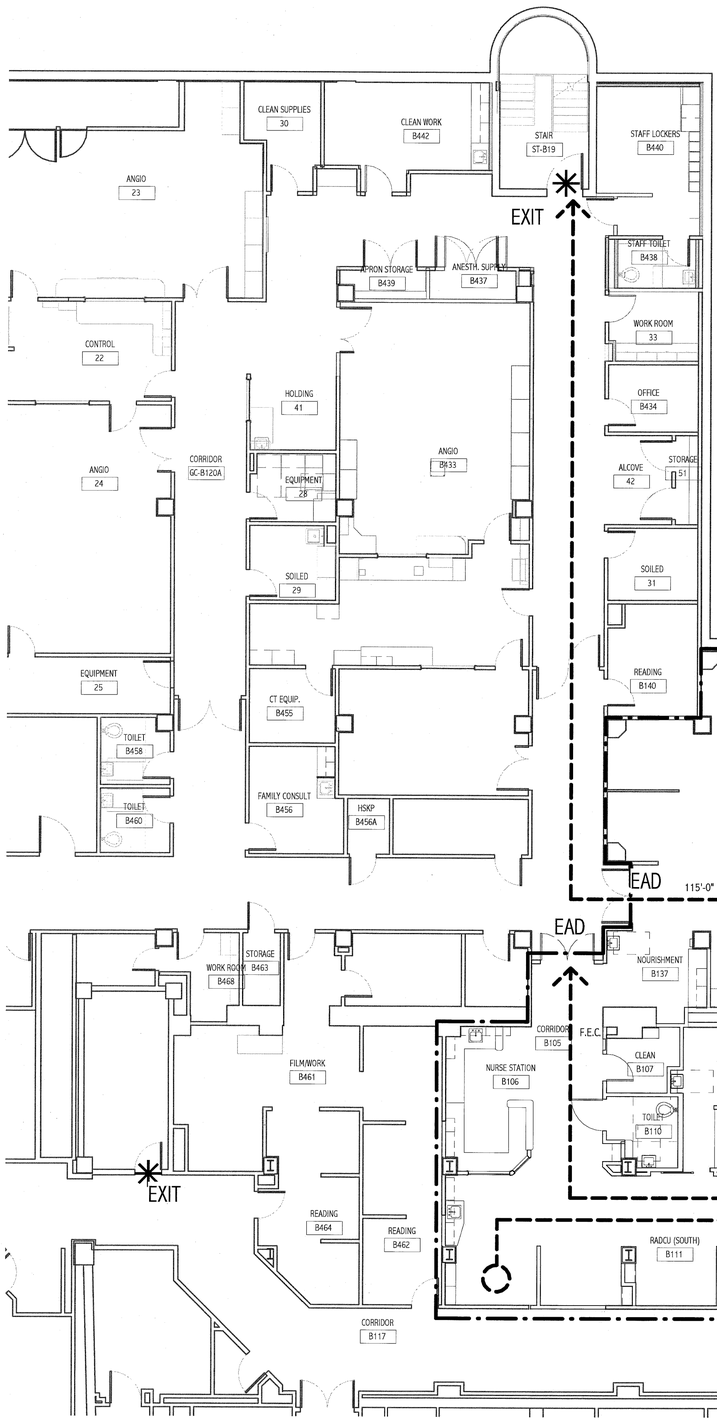

1 BASEMENT LAYOUT PLAN
1/8" = 1'-0"

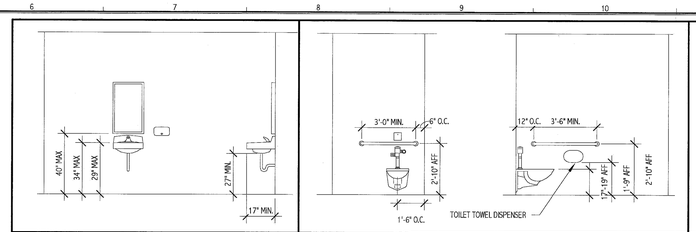

LAVATORY

WATER CLOSET

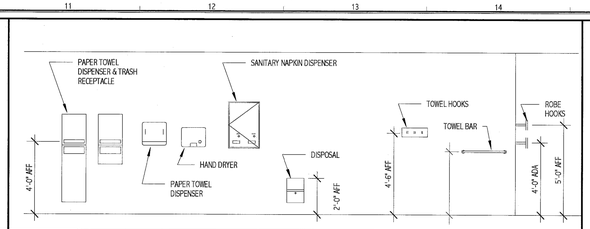

ACCESSORIES

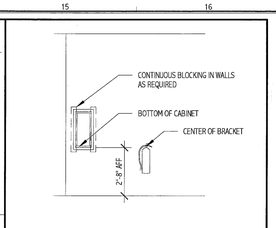

FIRE EXTINGUISHERS

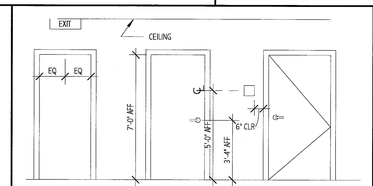

DOOR FIXTURE AND SIGNAGE

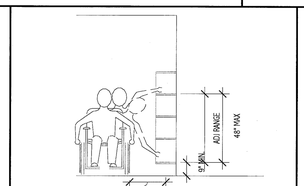

SHELVES

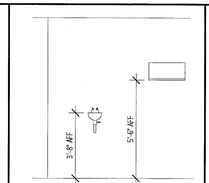

EYEWASH & MOP RACK

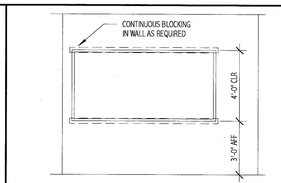

WHITEBOARD, TACKBOARD

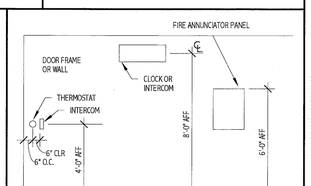

ELECTRICAL DEVICES

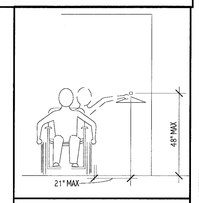

CLOSET ROD

PROJECT SUMMARY:

THIS PROJECT INCLUDES THE RENOVATION OF EXISTING IMAGING SPACE AND PATIENT HOLDING AREA TO ACCOMODATE NEW IMAGING EQUIPMENT AND ADDITIONAL PATIENT HOLDING SPACE. IN ADDITION, THIS RENOVATION WILL INCLUDE STAFF WORK SPACE, A NEW NURSE STATION, NOURISHMENT AREA AND SUPPORT AREAS. RENOVATED AREA IS APPROXIMATELY 3,200 S.F.

LIFE SAFETY SYMBOLS:

1. EGRESS LIGHTING SHALL BE PROVIDED IN ALL CORRIDORS AND PASSAGEWAYS LEADING TO EXITS. REFER TO ELECTRICAL DRAWINGS FOR LOCATIONS. A MINIMUM AVERAGE OF 1 FOOT-CANDLE IS TO BE PROVIDED. THE SOURCE OF ILLUMINATION SHALL BE PROVIDED FOR 90 MINUTES AND CAN BE ANY OF THE FOLLOWING:

A) GENERATOR BACKED-UP LIGHT FIXTURES.
B) BATTERY BALLAST LIGHT FIXTURES.
C) INDIVIDUAL BATTERY UNIT WITH UNIT MONITOR OR REMOTE LAMPS.

LIFE SAFETY SYMBOLS:

- F.E.C. — FIRE EXTINGUISHER CABINET
- FE — FIRE EXTINGUISHER
- EXIT — EXIT
- EAD — EXIT ACCESS DOOR
- EGRESS HANDICAP
- EGRESS PATH
- SMOKE PARTITION
- 1 HR
- 2 HR

144 Fore Street/P.O. Box 618
Portland, Maine 04104
tel. (207) 772-3846
fax. (207) 772-1070
www.smrtinc.com

ARCHITECTURE
ENGINEERING
PLANNING
INTERIOR DESIGN
COMMISSIONING

SMRT

LICENSED ARCHITECT
KRISTEN L. DAMUTH
No. 2788
STATE OF MAINE
2/24/12

PROJECT NORTH
WORK NORTH

MAINE MEDICAL CENTER
HOLDING, RADCU & PBC RENOVATION
PORTLAND, ME

ISSUED FOR CONSTRUCTION
02.24.12
CURRENT ISSUE STATUS:

NO.	DESCRIPTION	DATE

GRAPHIC SCALE: 0" 1"

SCALE:	As indicated
PROJECT MANAGER:	KD
JC/DRAWN BY:	ART
A/E OF RECORD:	KD
PROJECT NO:	11063
DATE:	2.24.12

SHEET TITLE:
BASEMENT LIFE SAFETY PLAN

SHEET No.
A-001

©COPYRIGHT 2008 SMRT INC.