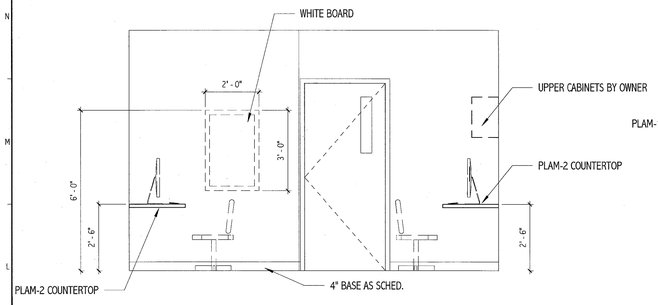

15 WORK ROOM A
3/8" = 1'-0"

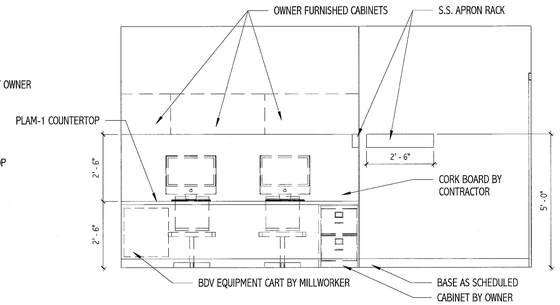

16 WORK ROOM B
3/8" = 1'-0"

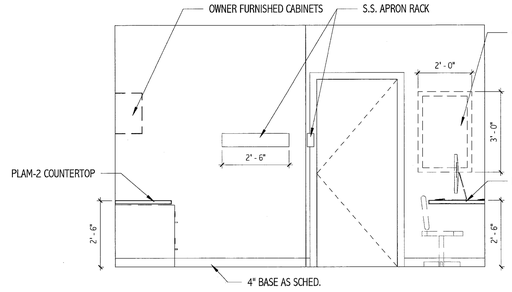

17 WORK ROOM C
3/8" = 1'-0"

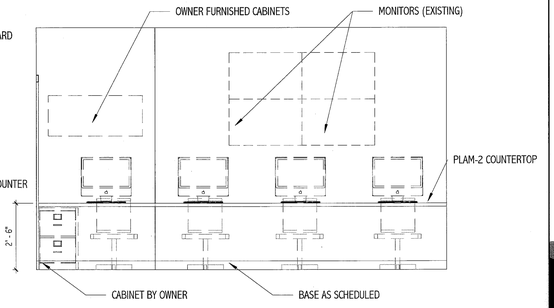

18 WORK ROOM D
3/8" = 1'-0"

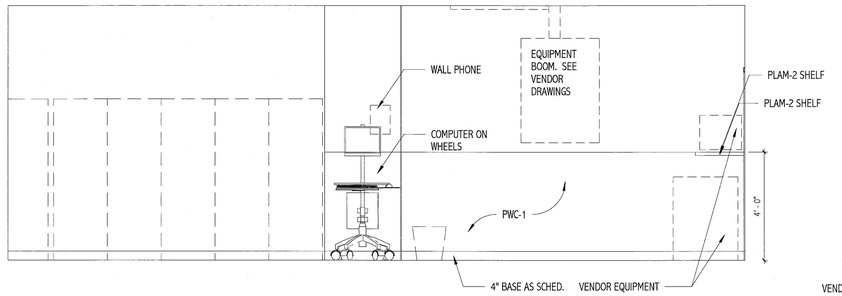

12 PBC - A
3/8" = 1'-0"

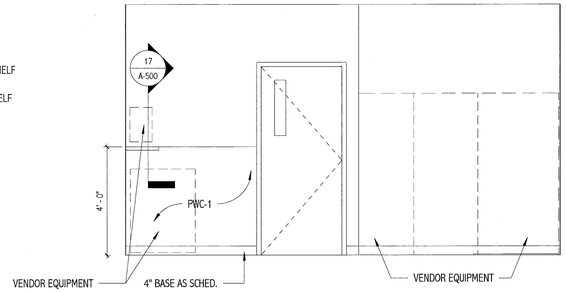

13 PBC- B
3/8" = 1'-0"

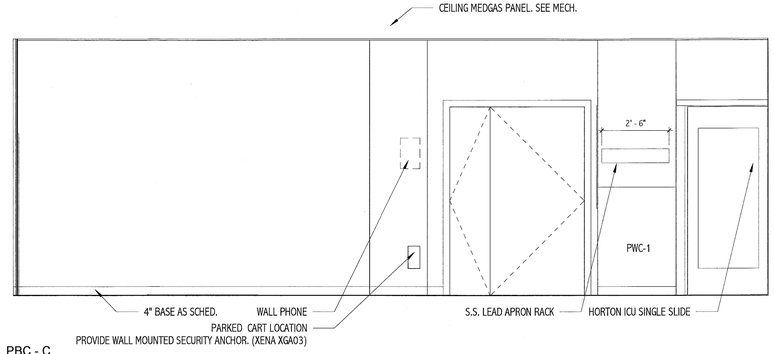

14 PBC - C
3/8" = 1'-0"

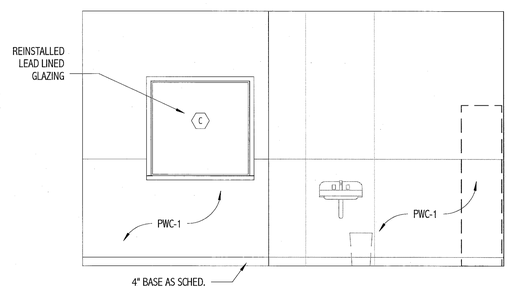

7 PBC - D
3/8" = 1'-0"

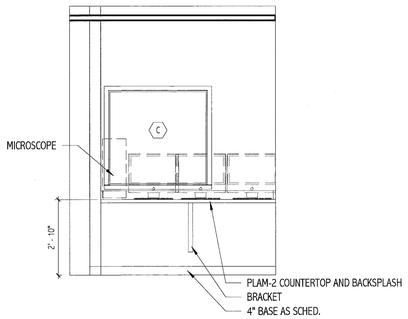

8 CONTROL - A
3/8" = 1'-0"

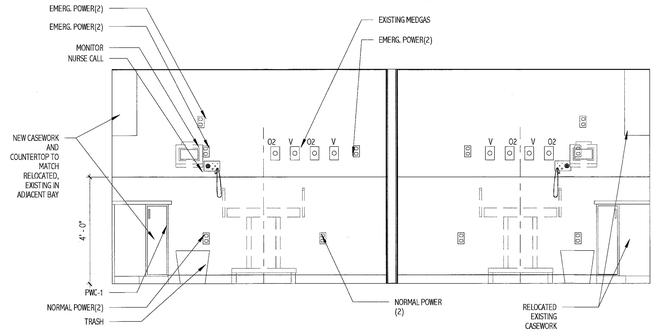

9 HOLDING - NORTH
3/8" = 1'-0"

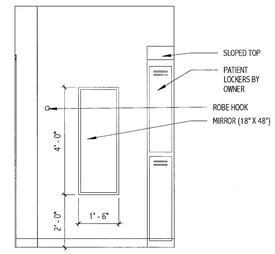

10 CHANGING A
3/8" = 1'-0"

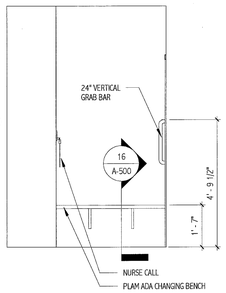

11 CHANGING B
3/8" = 1'-0"

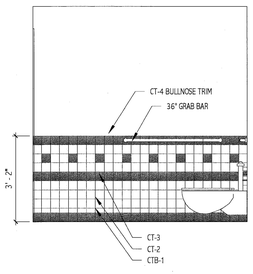

1 TOILET - A
3/8" = 1'-0"

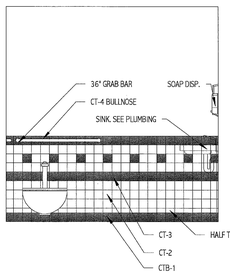

2 TOILET -B
3/8" = 1'-0"

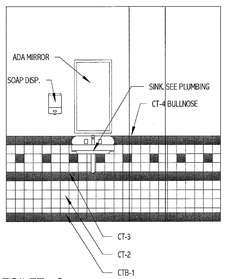

3 TOILET - C
3/8" = 1'-0"

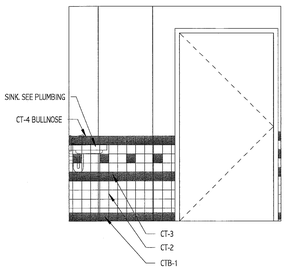

4 TOILET - D
3/8" = 1'-0"

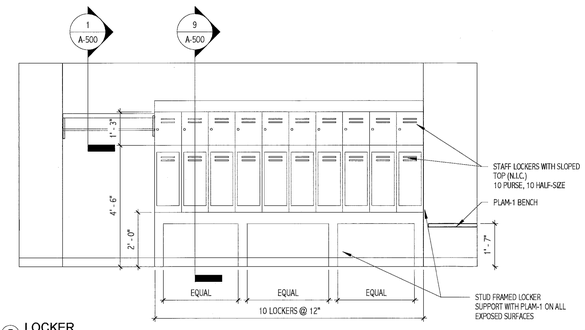

5 LOCKER
3/8" = 1'-0"

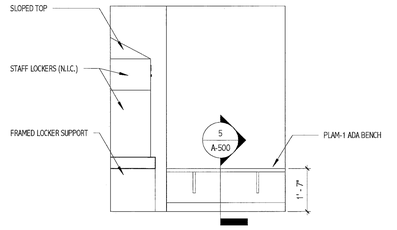

6 LOCKER - 2
3/8" = 1'-0"

144 Fore Street/P.O. Box 618
Portland, Maine 04104
tel: (207) 772-3846
fax: (207) 772-1070
www.smrtinc.com

ARCHITECTURE ENGINEERING PLANNING INTERIOR DESIGN COMMISSIONING

SMRT

LICENSED ARCHITECT
KRISTEN L. DAMUTH
No. 2786
STATE OF MAINE
24 Feb 12

PROJECT NORTH
HUDSON (NA)

MAINE MEDICAL CENTER
HOLDING, RADCU & PBC RENOVATION
PORTLAND, ME

ISSUED FOR CONSTRUCTION
02.24.12

CURRENT ISSUE STATUS:

REV	DESCRIPTION	DATE

GRAPHIC SCALE: 0" 1"

SCALE:	3/8" = 1'-0"
PROJECT MANAGER:	KD
JC/DRAWN BY:	Author
A/E OF RECORD:	Checker
PROJECT NO:	11063
DATE:	2.24.12

SHEET TITLE:
INTERIOR ELEVATIONS

SHEET No.
A-201

©Copyright 2008 SMRT Inc.