NOTE:

1. SEE SHEET M-001 FOR LEGEND AND ABBREVIATIONS.

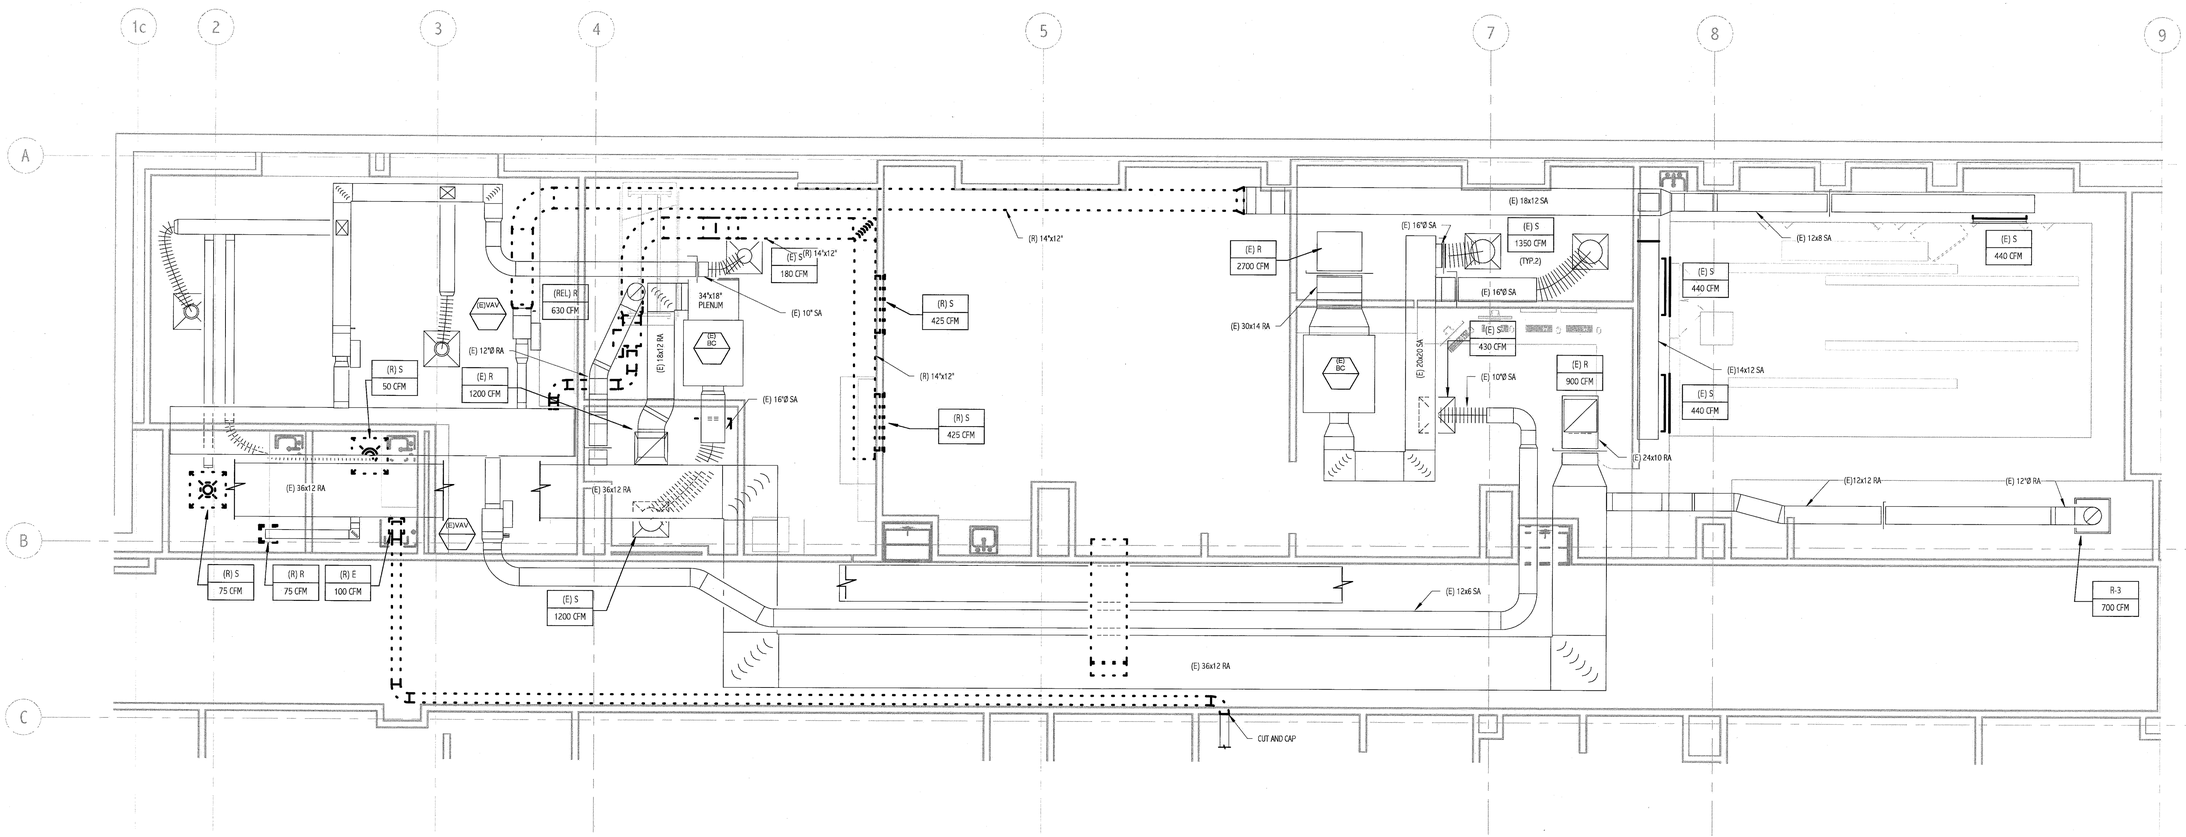

1 Cath Lab 6 Existing Hvac Ductwork
1/4" = 1'-0"

144 Fore Street/P.O. Box 618
Portland, Maine 04104
tel. (207) 772-3846
fax. (207) 772-1070
www.smrtinc.com

ARCHITECTURE
ENGINEERING
PLANNING
INTERIOR DESIGN
COMMISSIONING

SMRT

STATE OF MAINE
PETER W BROWN
No. 5743
LICENSED PROFESSIONAL ENGINEER
12/21/10

PROJECT NORTH
Mag North

MAINE MEDICAL CENTER
CATH LAB #6
PORTLAND, ME

ISSUED FOR CONSTRUCTION
12-21-10

CURRENT ISSUE STATUS:

REV	DESCRIPTION	DATE
0	ISSUED FOR CONSTRUCTION	12-21-10

GRAPHIC SCALE: 0" 1"

SCALE:	1/4" = 1'-0"
PROJECT MANAGER:	KD
JC/DRAWN BY:	BAL
A/E OF RECORD:	PWB
PROJECT NO:	10112-00
DATE:	12-21-10

SHEET TITLE:
CATH LAB 6 HVAC DEMOLITION PLAN

SHEET No.
MD101

©COPYRIGHT 2008 SMRT INC