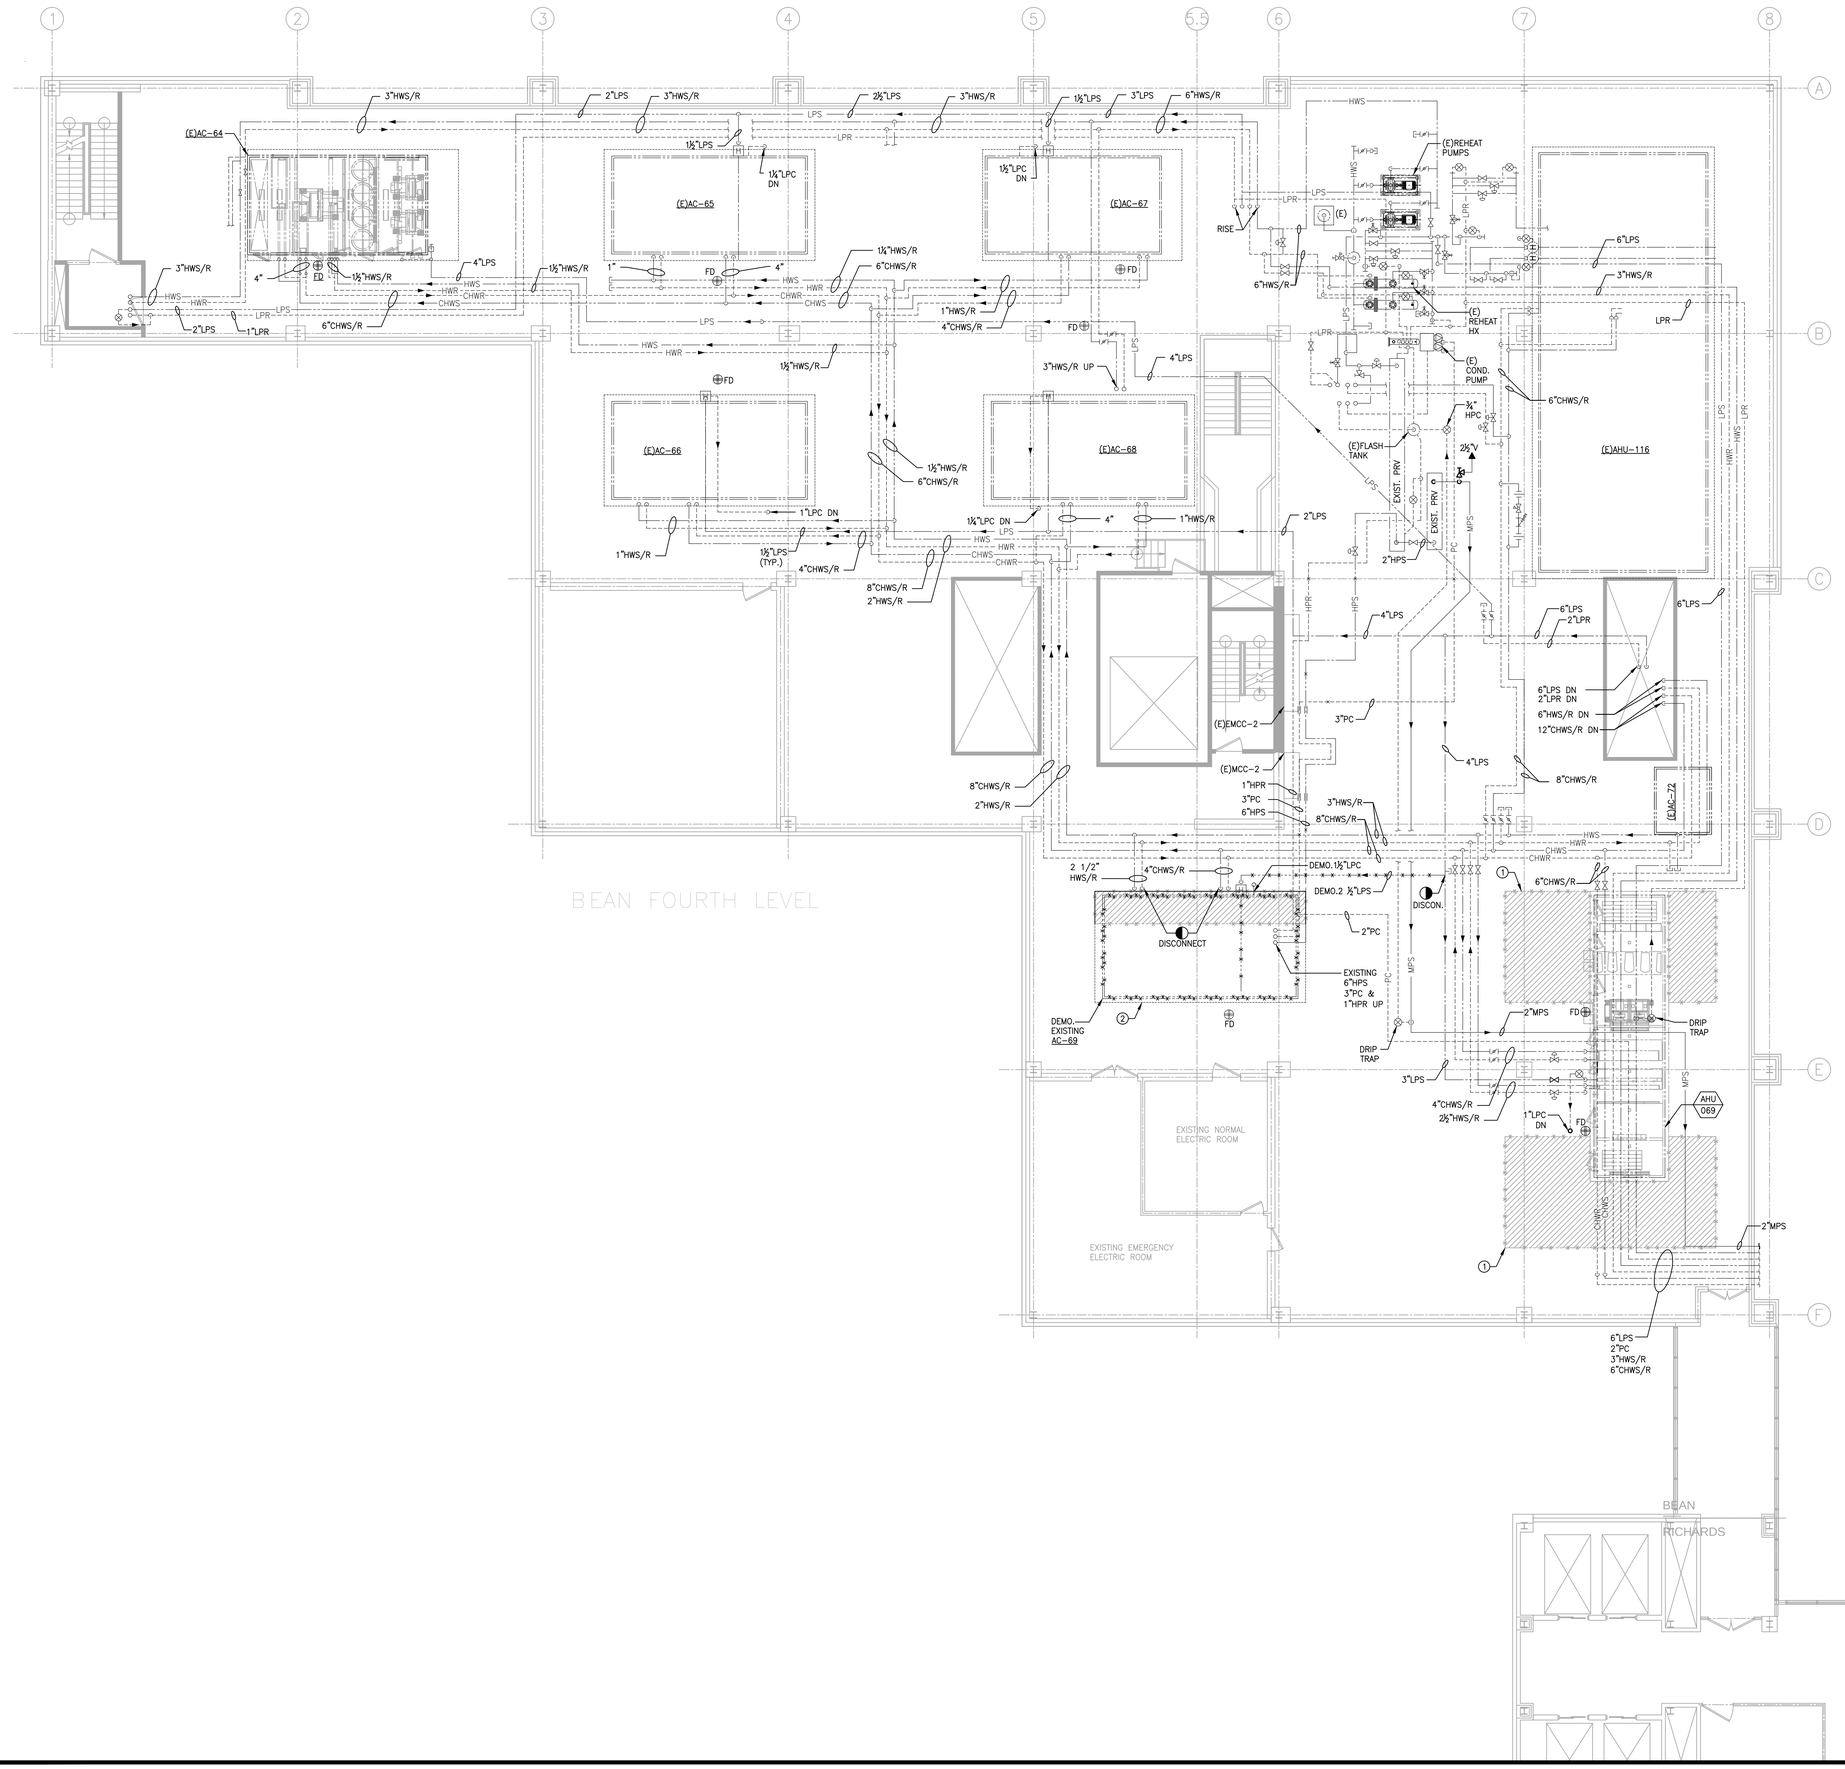

DRAWING KEY NOTES:

1. G.C. TO DEMOLISH EXISTING CONCRETE PADS FORMERLY SERVED BY AC-70 AND AC-71 THAT EXTENDS MORE THAN 6" FROM THE NEW AHU-069.
2. G.C. TO DEMOLISH EXISTING CONCRETE PAD FORMERLY SERVED BY AC-69 THAT EXTENDS MORE THAN 6" FROM THE NEW AHU-066.

PHASING NOTES:

1. DEMOLITION OF EXISTING AC-69 TO OCCUR AFTER INSTALLATION OF NEW AHU-069.

AKF
99 Bedford Street, 2nd Fl.
Boston, MA 02111
T: 617.737.1111 F: 617.737.4311
ABINGTON / BOSTON / MEXICO CITY / MINNEAPOLIS / NEW YORK
PHILADELPHIA / PRINCETON / ROCHESTER / STAMFORD
ENGINEERING / ANALYSIS & TESTING / BUILDING MANAGEMENT SYSTEMS / CIVIL/SITE / COGENERATION / COMMISSIONING / CRITICAL SYSTEMS / ENERGY & SUSTAINABILITY
FIRE PROTECTION / IT/AV/SECURITY / LIGHTING DESIGN / SPECIALIZED CODES
www.AKFnet.com

No.	Date	Description
		REVISION
	02/27/2015	CONSTRUCTION DOCUMENTS
	01/26/2015	FOR OWNER REVIEW
	12/01/2014	DESIGN DEVELOPMENT
No.	Date	Description
		ISSUE

PROJECT

Maine Medical Center
Bean Building
AHU Replacement

DRAWING TITLE

MECHANICAL PENTHOUSE PIPING AC-69 DEMOLITION PLAN PHASE 1

Drawn By	TU
Checked By	DPR
Date	12/01/2014
Scale	1/8"=1'-0"
Project No.	B140263-000

Drawing No.

M-200

SAVE DATE: 2/24/2015 8:18 AM
PLOT DATE: 2/27/2015 2:15 PM
LOGIN: Usatin, Antonina
P:_Projects\B140000\B140263-000\Drawings\Mech\B140263-000_M-200 PIPING DEMO - Phase 1.dwg