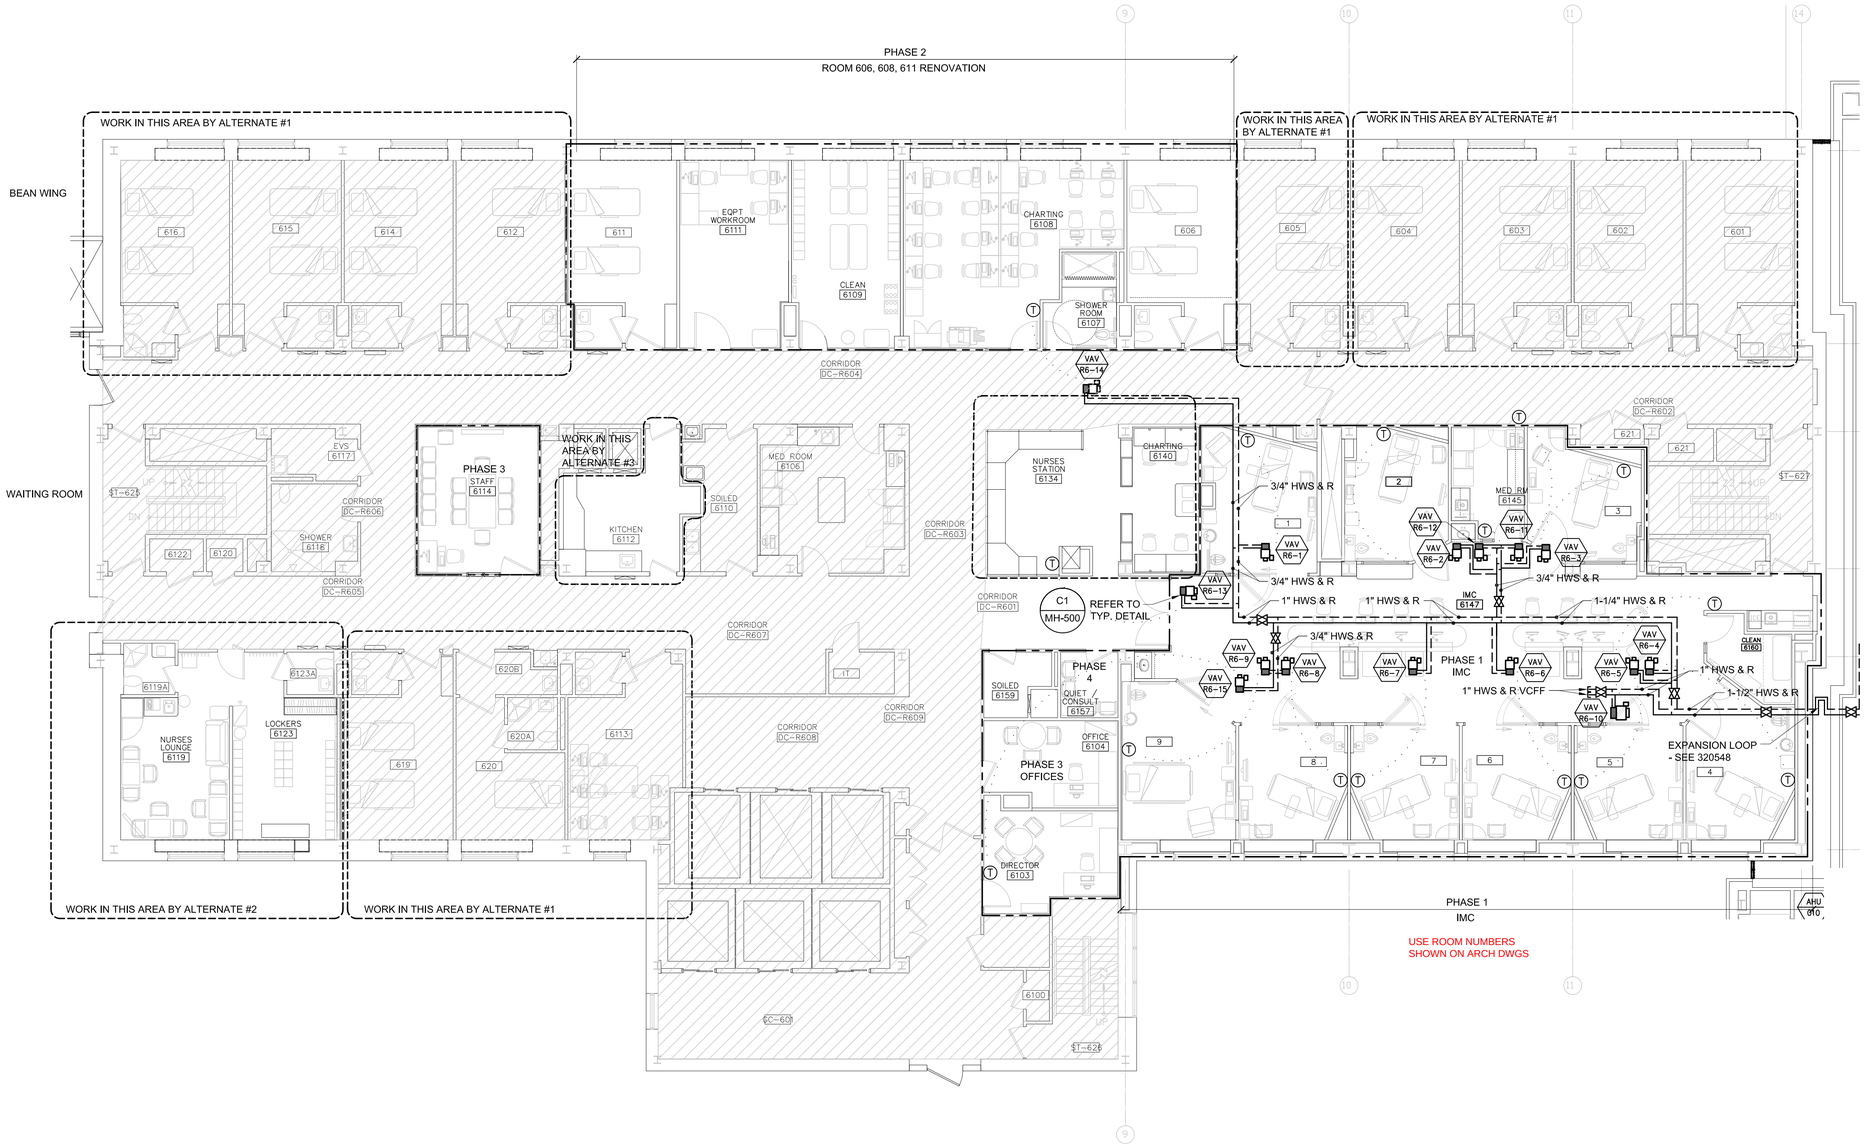

A1 | MECHANICAL PIPING OVER ALL PLAN - SIXTH FLOOR

1/8"=1'-0"

WSA

Winton Scott Architects
5 Milk Street
Portland, Maine 04101
207 774 4811
www.wintonscott.com

Architecture / Planning
Preservation Architecture
Interior Architecture

Allied Engineering
Structural Mechanical Electrical Commissioning

160 Veranda Street
Portland, Maine 04103
T: 207.221.2260
F: 207.221.2266
Web: www.allied-eng.com

STATE OF MAINE IAN A. MACDONALD No. 6990 LICENSED PROFESSIONAL ENGINEER

REVISIONS

NUMBER	DATE	BY	DESCRIPTION

Date: 27 APRIL, 2015
Drawn By: SCL
Checked By: IAM
Project Mgr: IAM
Project No: 14014
Cad File: 14014_M.DWG
Graphic Scale: 0 1"

MECHANICAL PIPING OVER ALL PLAN
SIXTH FLOOR

R6 Intermediate Care Unit
Richards Wing Sixth Floor
PORTLAND MAINE

© COPYRIGHT 2010 ALLIED ENGINEERING, INC.

MP-100

N:\Projects\2014\14014 ~ MMC R6 2014 Intermediate Care Unit\00 Drawing Files\14014_M.dwg Apr 27, 2015 - 11:31am