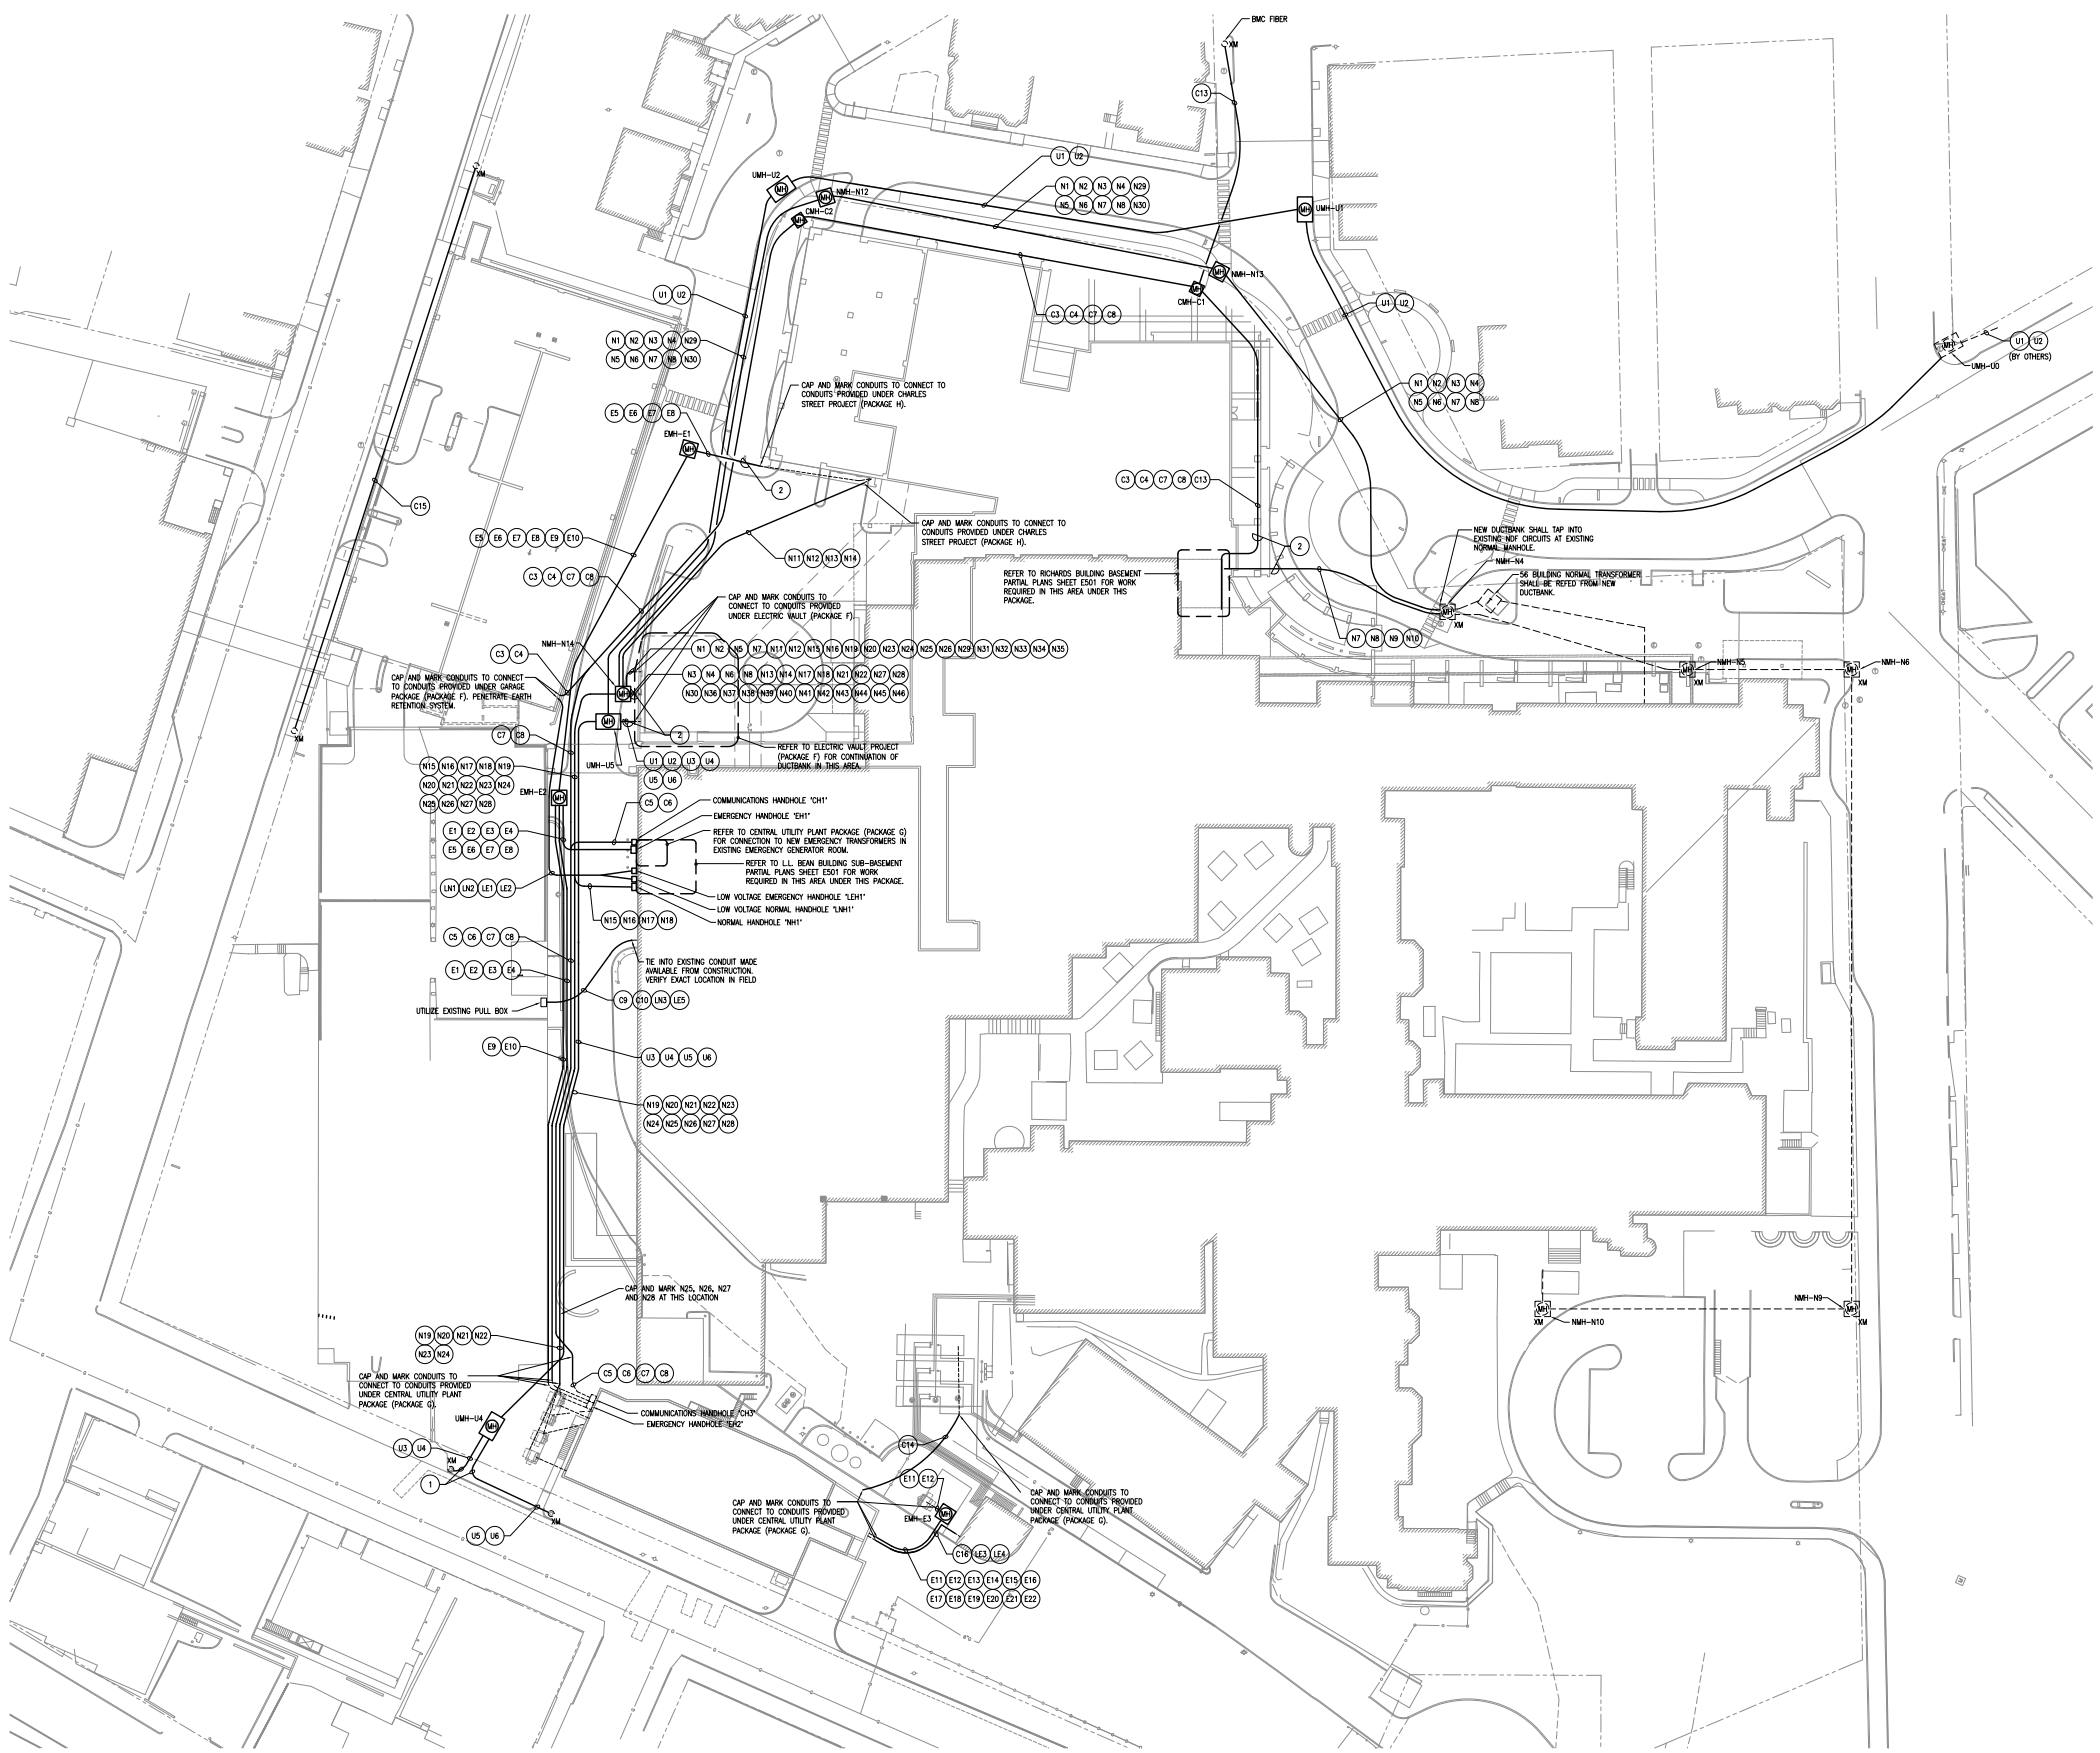

General Notes:

LEGEND:

- HANDHOLE (SEE DETAIL ON SHEET E800)
- MANHOLE (SEE DETAILS ON SHEET E800)
- NEW
- EXISTING TO REMAIN
- REFER TO ALTERNATE PACKAGE
- T.O.D. TOP OF DUCTBANK

GENERAL NOTES:

1. ALL ELECTRICAL CONDUITS, DUCTBANKS, MANHOLES, AND HANDHOLES INDICATED ON THIS PLAN ARE PART OF THIS PACKAGE UNLESS SPECIFICALLY INDICATED OTHERWISE.
2. ALL CONDUITS INDICATED ON THIS PLAN SHALL BE 5" SIZE AND ENCASED IN CONCRETE UNLESS NOTED OTHERWISE.
3. DUCTBANK SECTIONS ARE FOR DIAGRAMMATIC PURPOSES ONLY. REFER TO CIVIL PLANS FOR CROSS SECTIONS.
4. TOP OF ELECTRICAL DUCTBANKS SHALL BE LOCATED A MINIMUM OF 24" BELOW FINISHED GRADE.
5. SEE SPECIFICATIONS FOR MINIMUM CLEARANCES FROM OTHER UTILITIES.
6. UNLESS NOTED OTHERWISE, SLOPE CONDUITS AWAY FROM BUILDING ENTRANCE TO MANHOLE OR HANDHOLE.
7. DUCTBANKS SHOWN ON THIS PLAN ARE FOR DIAGRAMMATIC PURPOSES ONLY. REFER TO CIVIL ENGINEERING PLANS FOR DUCTBANK LOCATIONS AND ELEVATIONS.
8. MEET CMP REQUIREMENTS FOR CONDUIT INSTALLATION.

DRAWING NOTES:

1. UTILITY CONDUITS WILL BE CONSTRUCTED TO POLE ENCASED IN CONCRETE. AT POLE TWO CONDUITS WILL BE CONSTRUCTED UP POLE AND TWO CONDUITS SHALL BE CAPPED FOR FUTURE USE.
2. PROVIDE A LOW POINT IN DUCT BANK RUN TO AVOID SLOPING INTO BUILDING.

MARK	ISSUE DATE	DESCRIPTION
A1	09/27/04	ADDENDUM NO.1
PERMIT	09/16/04	PERMIT SET
BID	08/31/04	BID SET

Issue Log

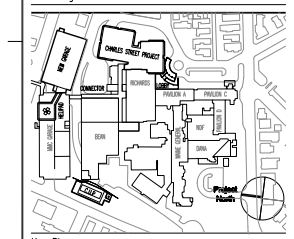

Key Plan

TRO
Architecture
Planning
Engineering
Interior Design
The Ritchie Organization
80 Bridge Street
Newton, MA 02465-1324
617-969-9909

Maine Medical Center
Pkg C - Site Utitlities
Portland, Maine
MMC Project No. 21846

Drawing Title
ELECTRICAL SITE DISTRIBUTION PLAN

0' 15' 30' 60' 120'

Commission No.	4677	Date Issued	08/31/04
Scale	1"=30'-0"	Sheet Number	PKG-C
Drawn By	G.S.		E040
Approved By	T.S.		
Filename	4677E040		

Copyright © 2004 The Ritchie Organization