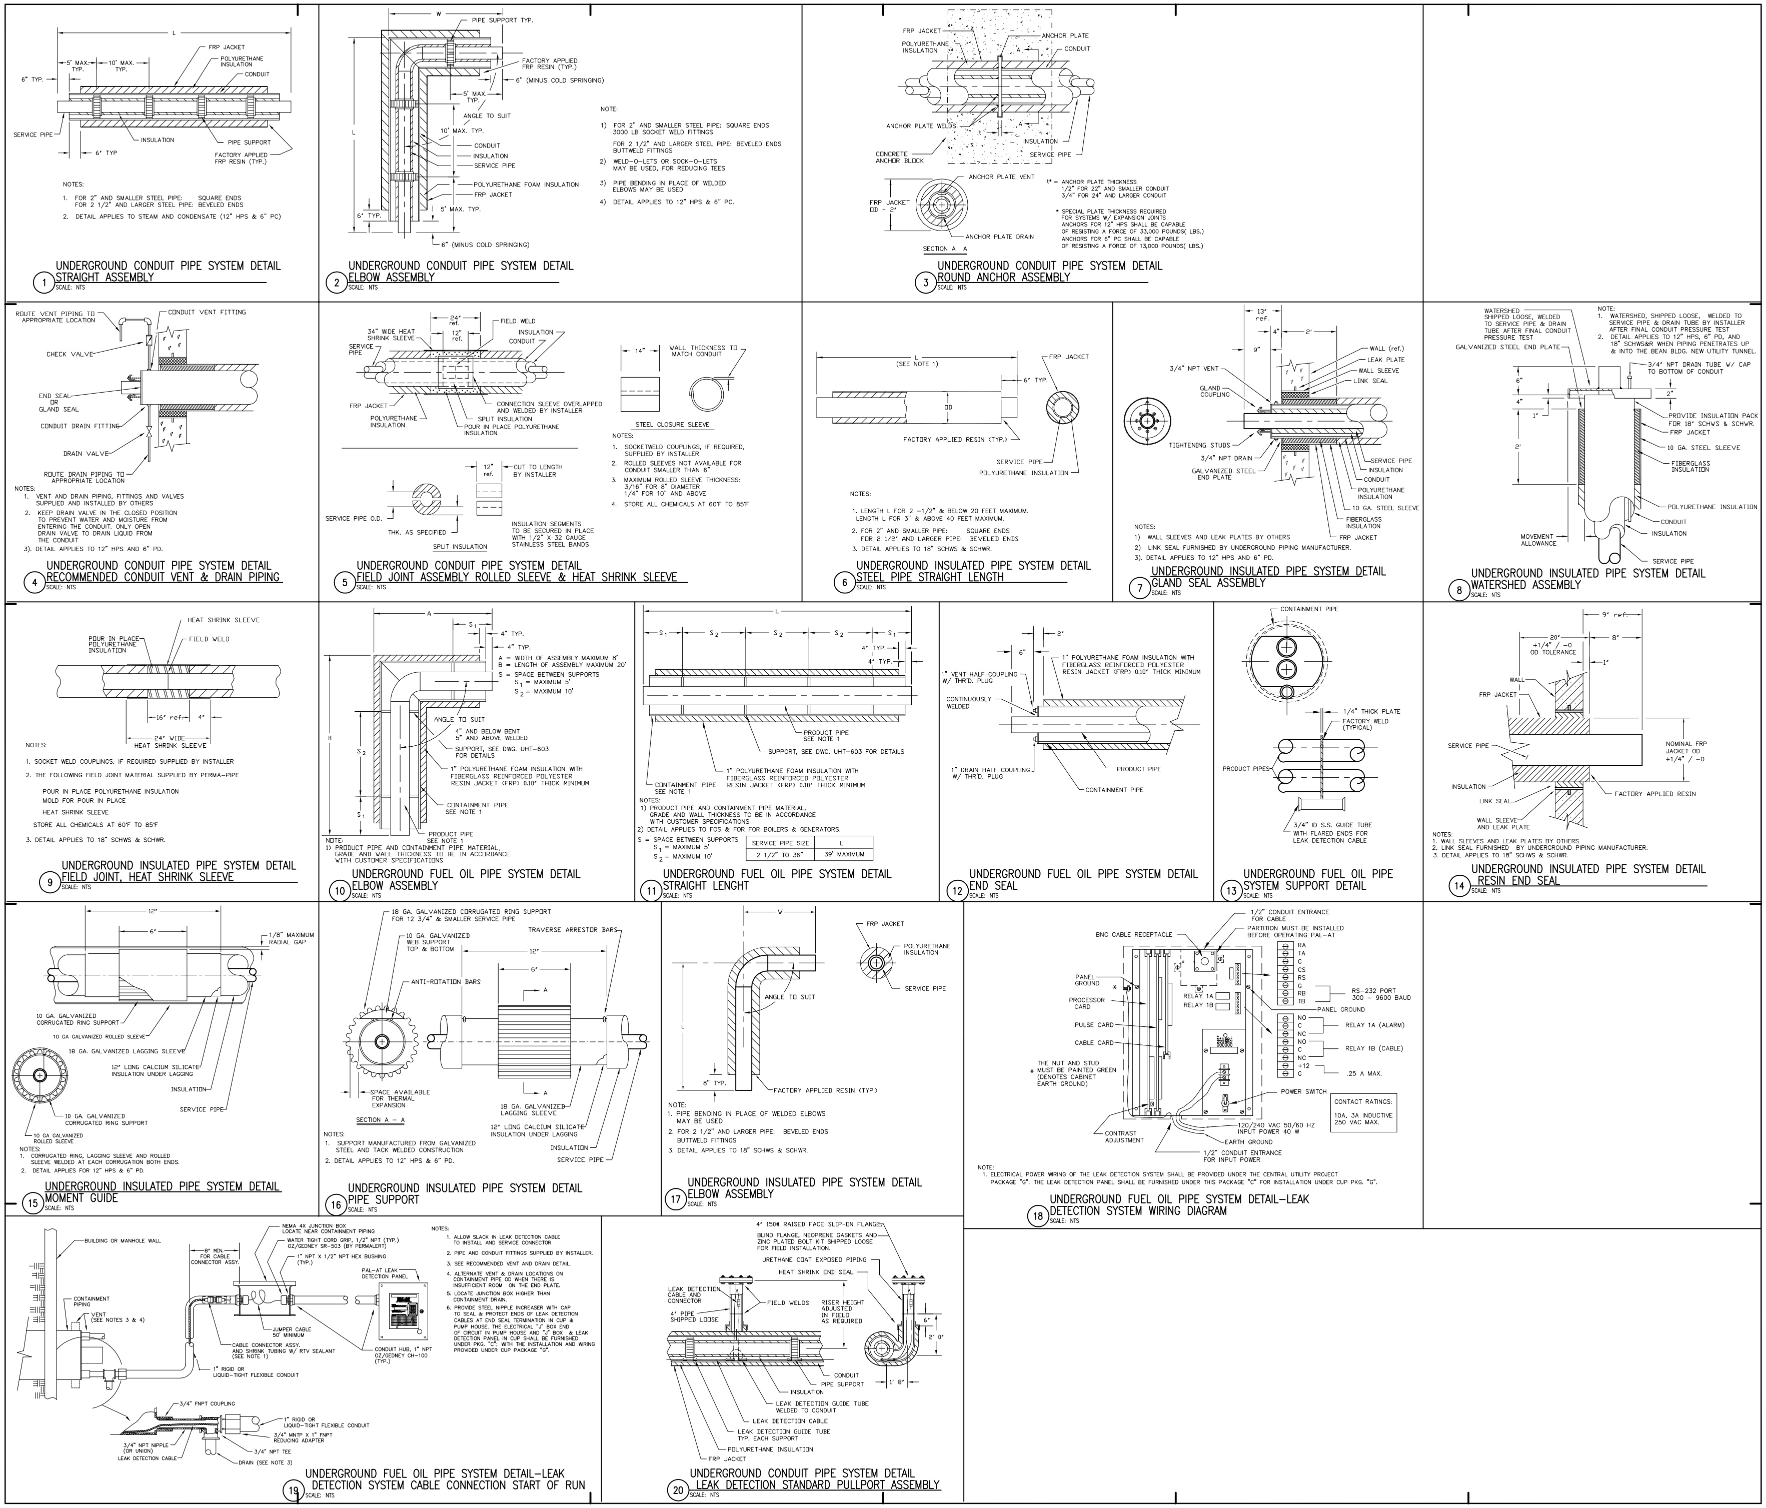

General Notes:

MARK	ISSUE DATE	DESCRIPTION
PERMIT	09/16/04	PERMIT SET
BID	08/31/04	BID SET

Issue Log

Key Plan

TRO
ARCHITECTURE
PLANNING
ENGINEERING
INTERIOR DESIGN
The Ritchie Organization
80 Bridge Street
Newton, MA 02458-1134
617-969-9400

Maine Medical Center
Pkg C - Site Utitlities
Portland, Maine MMC Project No. 21846

Drawing Title
MECHANICAL SCHEDULES, SCHEMATICS, AND DETAILS

Commission No.	4677	Date Issued	08/31/04
Scale	NTS	Sheet Number	PKG-C
Drawn By	MJC		M500
Approved By	JN		
Filename	4677M500		

Copyright © 2004 The Ritchie Organization